

Saratoga Street

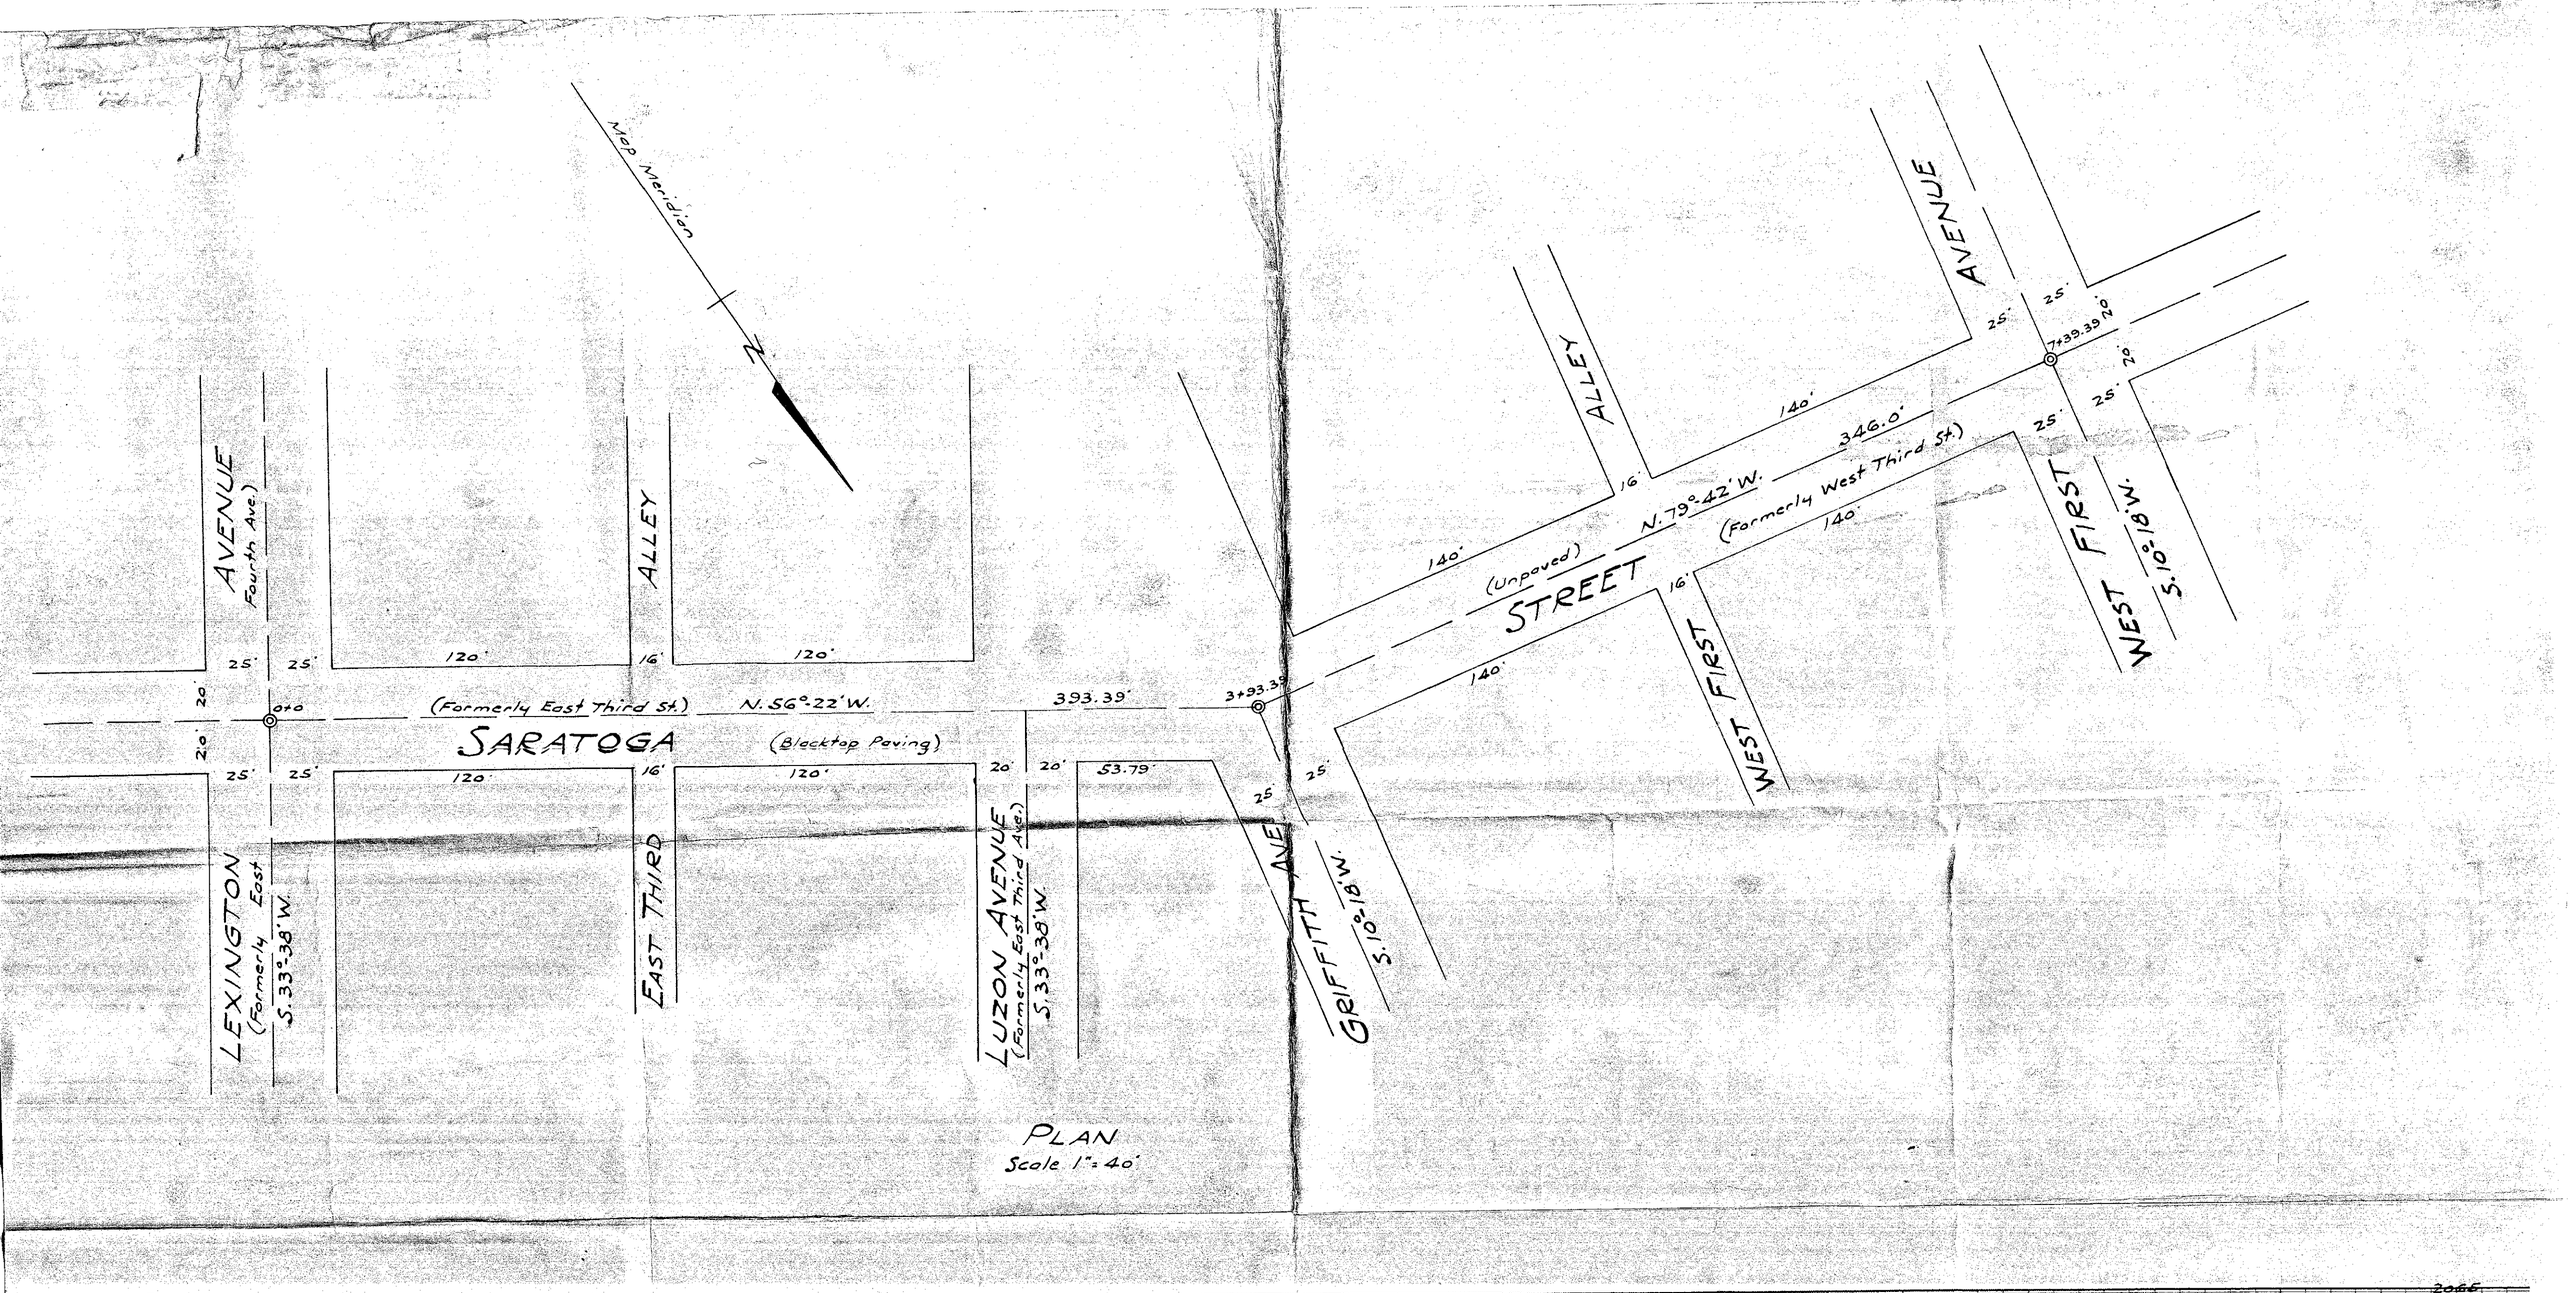

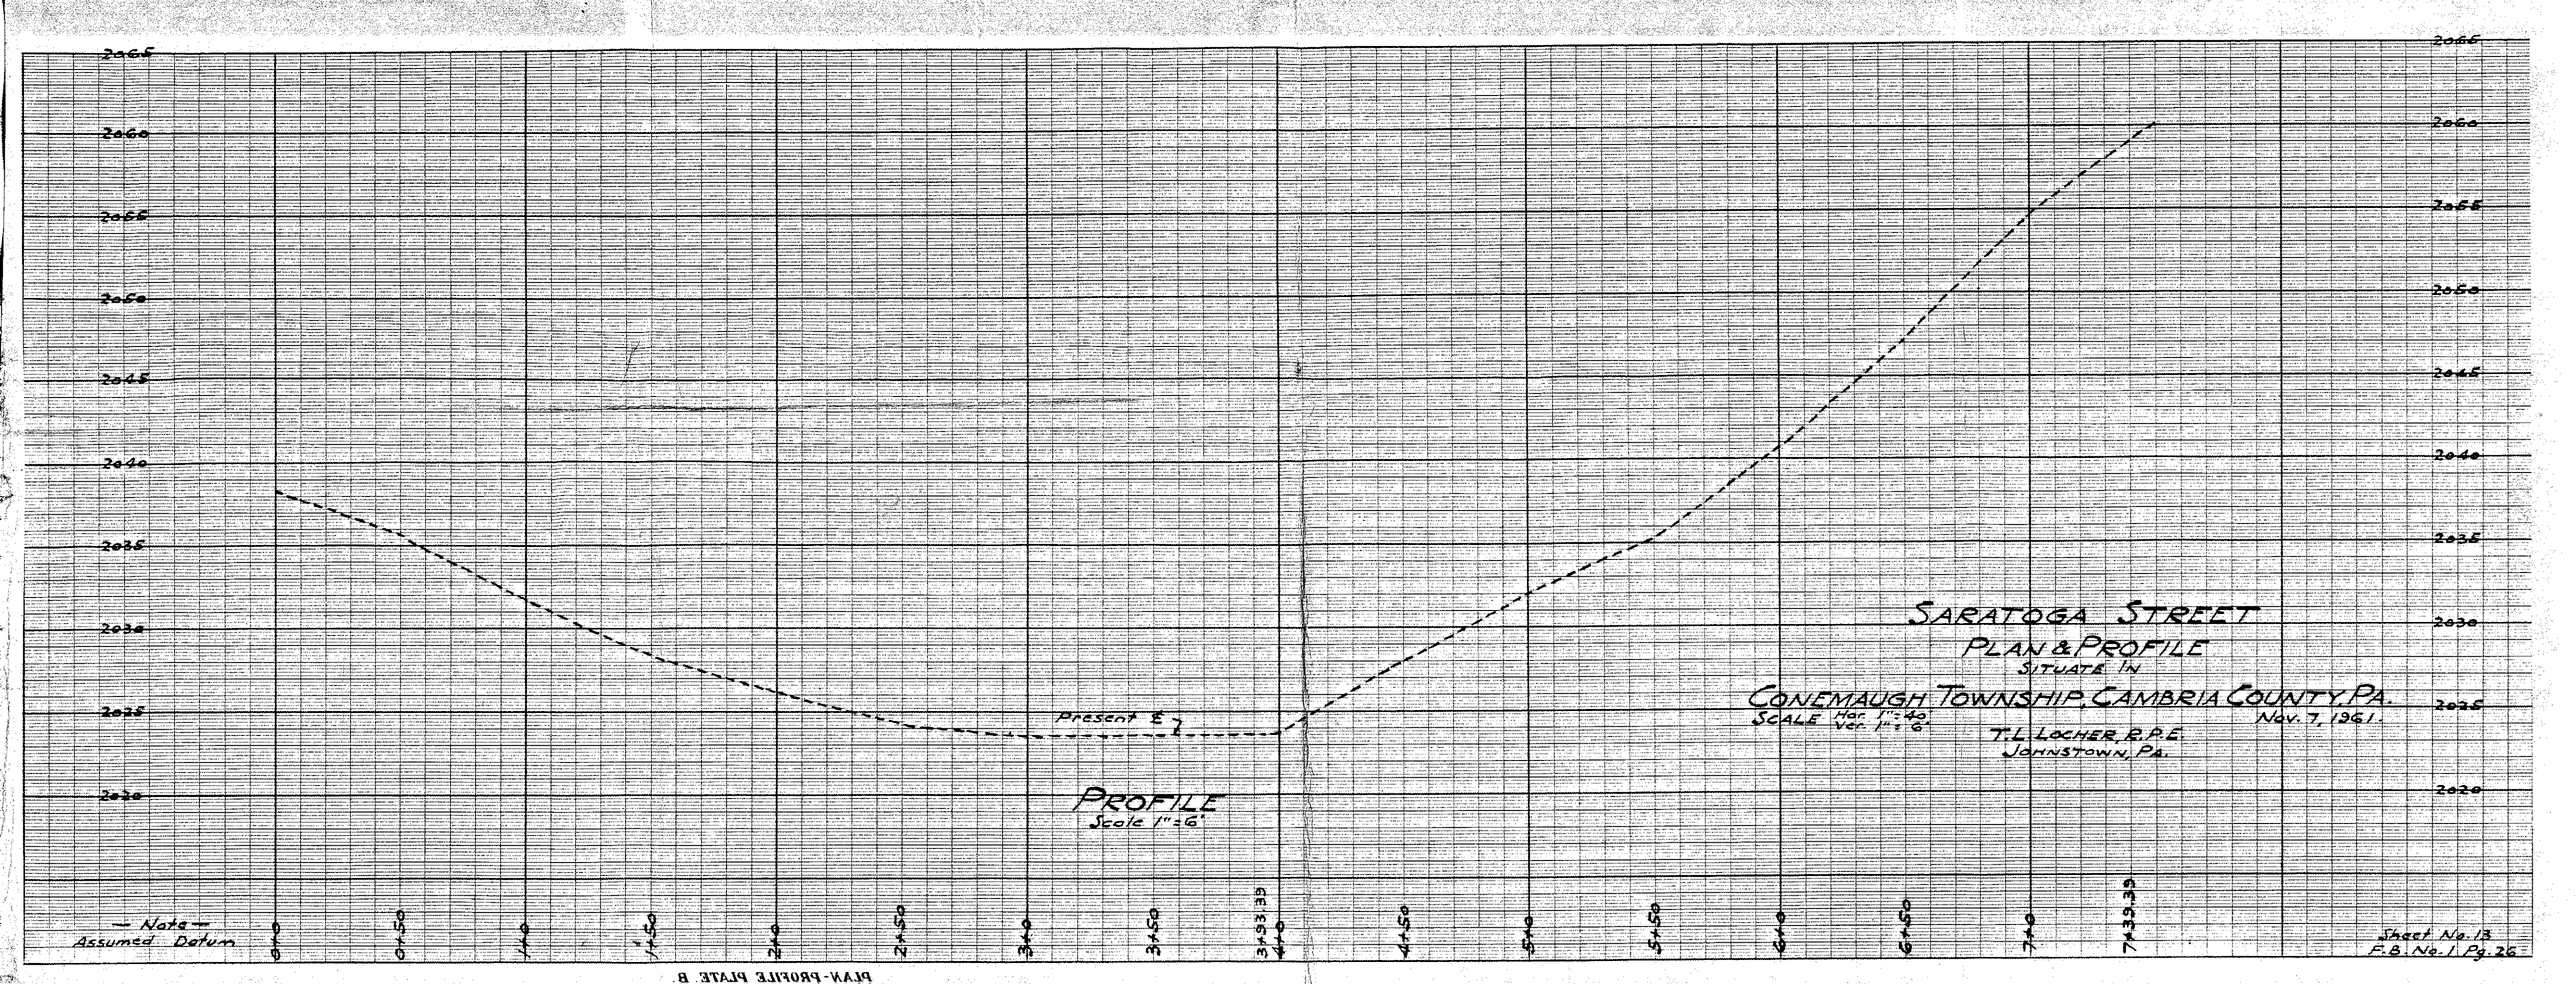

SARATOGA STREET
PLAN & PROFILE
SITUATE IN
CONEMAUGH TOWNSHIP, CAMBRIA COUNTY, PA.

SCALE Hor. 1" = 40'
Ver. 1" = 6'


Nov. 7, 1961.

T. L. LOCHER, R.P.E.
JOHNSTOWN, PA.

Sheet No. 13
F.B. No. 1 Pg. 26

Atty. R. Glass 12 Woody Blk

Gauntner Street

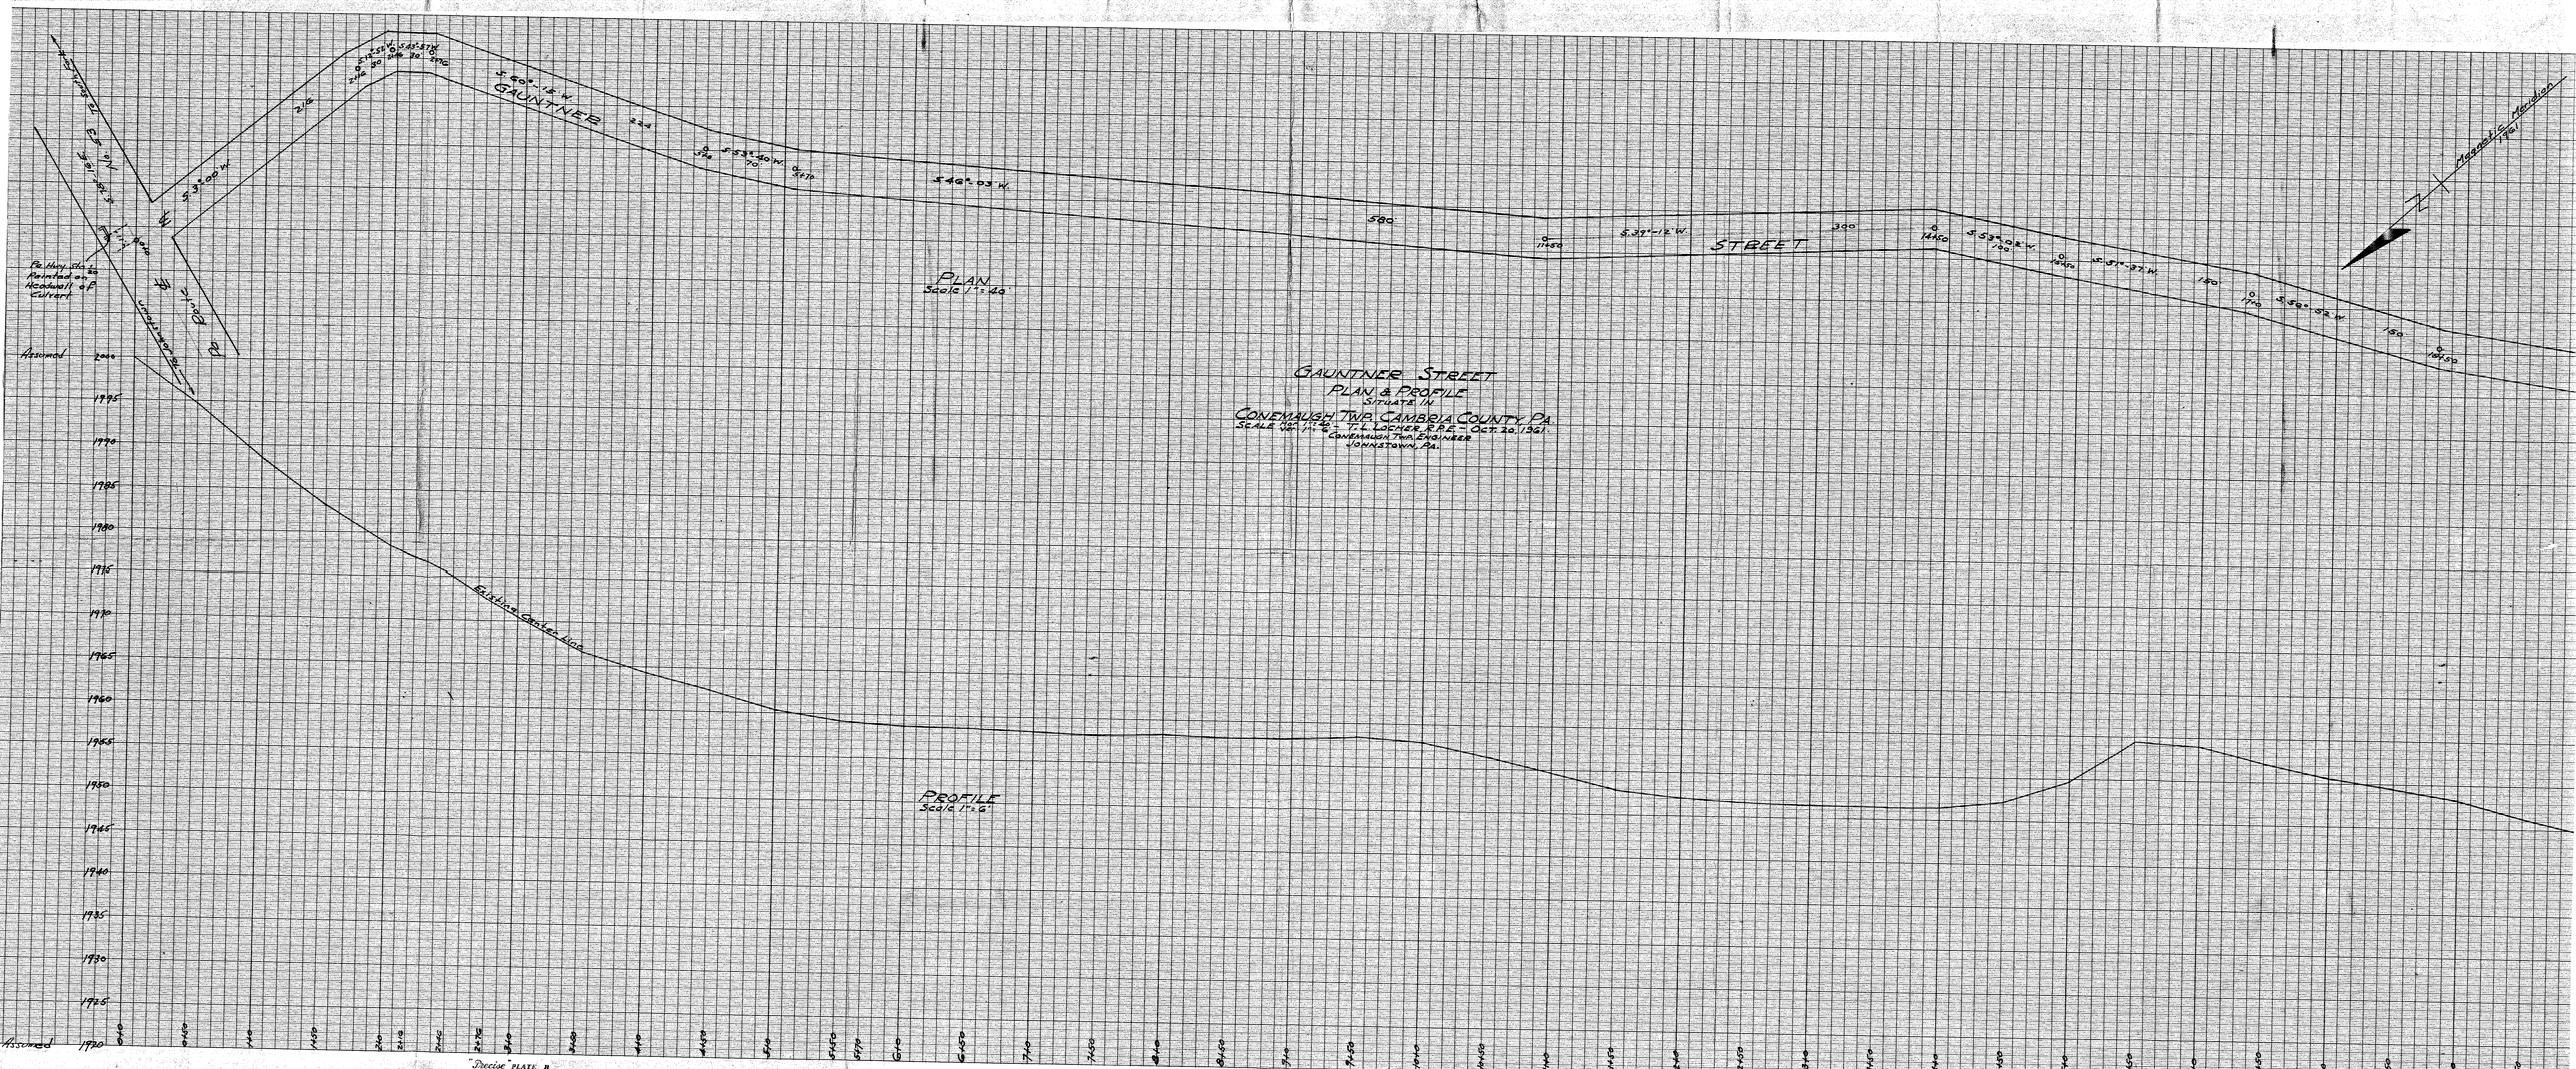
GAUNTNER STREET
PLAN & PROFILE
SITUATE IN
CONEMAUGH TWP CAMBRIA COUNTY PA
SCALE HOR. 1"=50' VER. 1"=5'
T.L. LACHER E.R.E. - OCT. 20, 1941.
CONEMAUGH TWP. ENGINEER
JOHNSTOWN, PA.
PLAN
Scale 1"=50'
PROFILE
Scale 1"=5'
Magnetic Meridian 1941
S 46°-03' W.
S 39°-12' W.
S 57°-37' W.
S 59°-02' W.
S 59°-52' W.
STREET
Existing Center Line
Assumed
Pa. Hwy. Sta. 2+50 Reinbad on Headwall of Culvert
Pa. Hwy. Sta. 3+00 Reinbad on Headwall of Culvert
"Precise" PLATE B
B.K. ELLIOTT CO.
MADE IN U.S.A.

R.D. 4 Patrick 1962

No. 882 June Term 1962

IN THE COURT OF COMMON PLEAS OF CAMBRIA COUNTY PENNSYLVANIA

John and Catherine McKool

vs.

Commonwealth of Pennsylvania Department of Highways

Filed May 23, 1962

APPEAL FROM REPORT OF VIEWERS

SMORTO & CREANY, ESQS.

IN THE COURT OF COMMON PLEAS OF CAMBRIA COUNTY,
PENNSYLVANIA

John and Catherine McKool :

: NO. 882 June Term 1962

vs.

Commonwealth of Pennsylvania: O R D E R
Department of Highways :

AND NOW, this 23 day of May, 1962, it appearing to the Court that the foregoing Appeal is in proper form and within the time limit, the proceedings are hereby directed to be certified from the Court of Quarter Sessions to the Court of Common Pleas for trial of the issues therein, in accordance with the provisions of the Act of June 1, 1945, P. L. 1242, Article III, Sections 303, 304.


BY THE COURT:

J.

EXTRACT FROM THE RECORD
CERTIFIED THIS 23rd day
of May, 1962, A.D.

Prothonotary

Gauntner Street

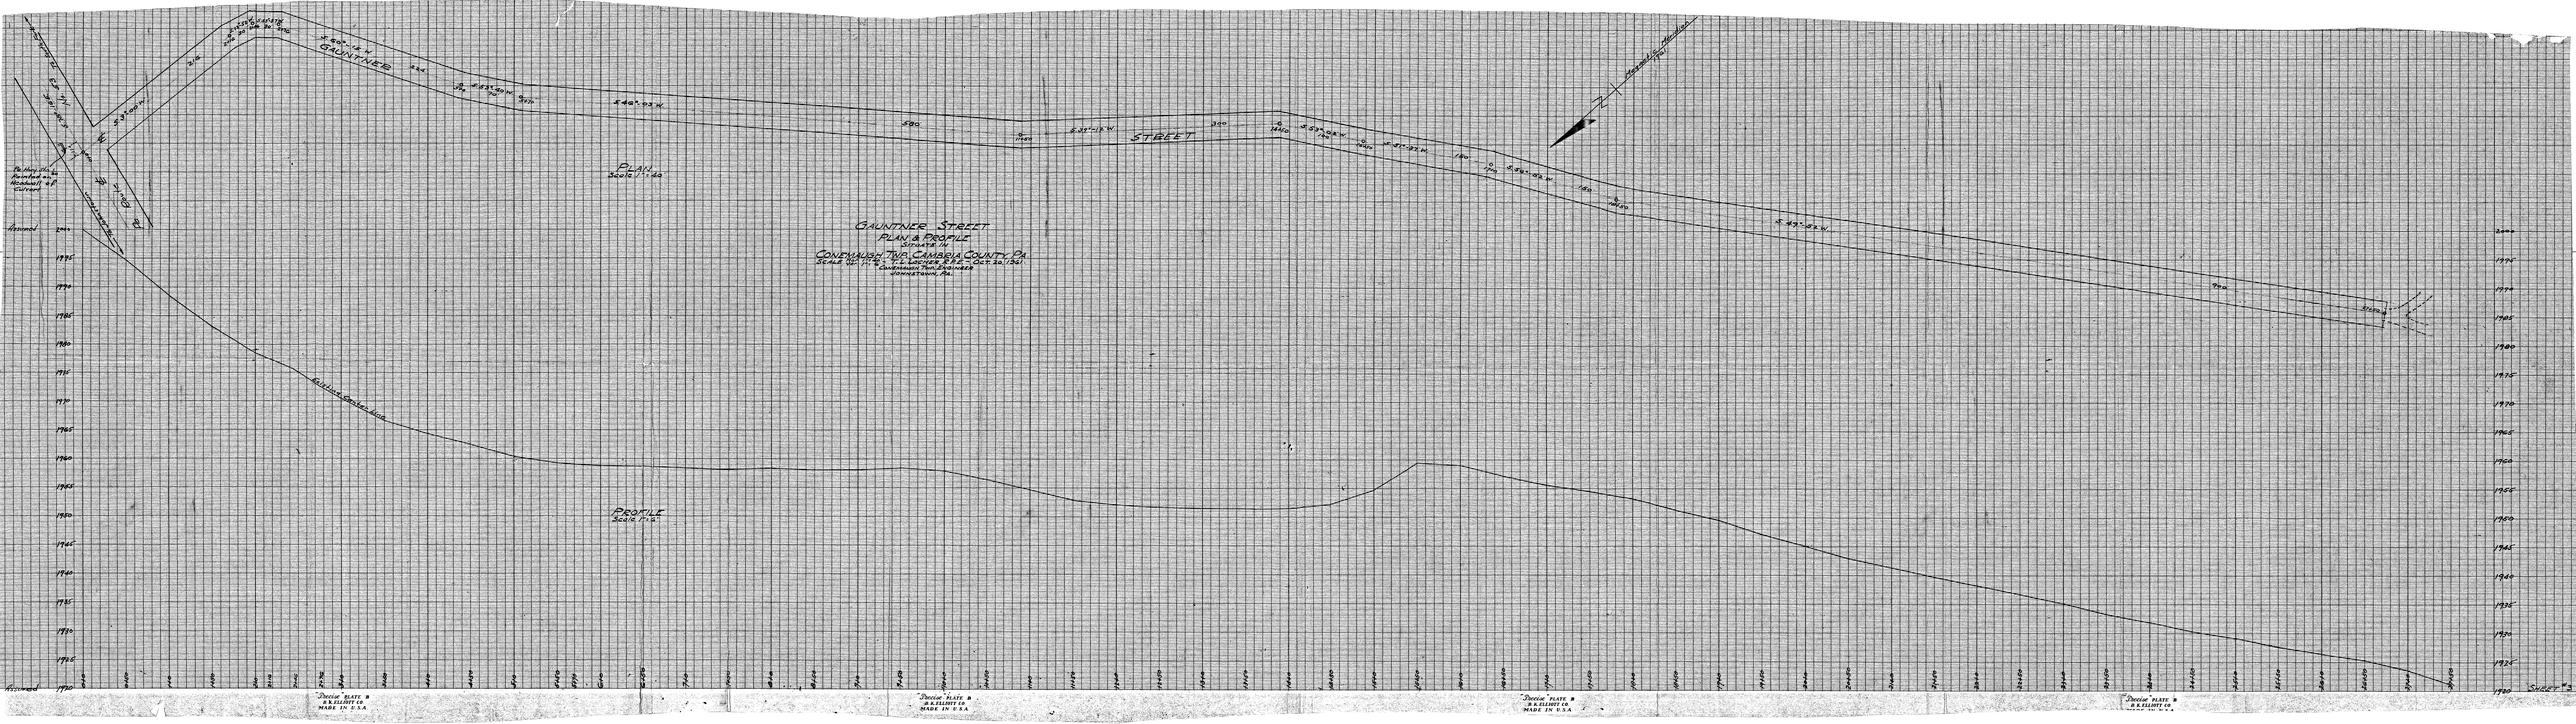

GAUNTNER STREET
PLAN & PROFILE
SECTION II
CONEMAUGH TWP. CAMBRIA COUNTY, PA.
SCALE 100' = 1" F. L. LINCOLN, P.E.S. OCT. 20, 1941
CAMBRIA CO. TWP. ENGINEER
JOHNSTOWN, PA.
PLAN
Scale 1" = 50'
PROFILE
Scale 1" = 5'
STREET
GAUNTNER
Existing Ground Line
Proposed
Precise Plate B
R.K. Elliott Co.
Made in U.S.A.


Donald Street

Donald Street

DONALD STREET
PLAN & PROFILE
SITUATE IN
CONEMAUGH TOWNSHIP, CAMBRIA COUNTY, PA.
SCALE Hor. 1"=40' Ver. 1"=8' NOV. 1, 1961.

T. L. LOCHER, R.P.E.
JOHNSTOWN, PA.

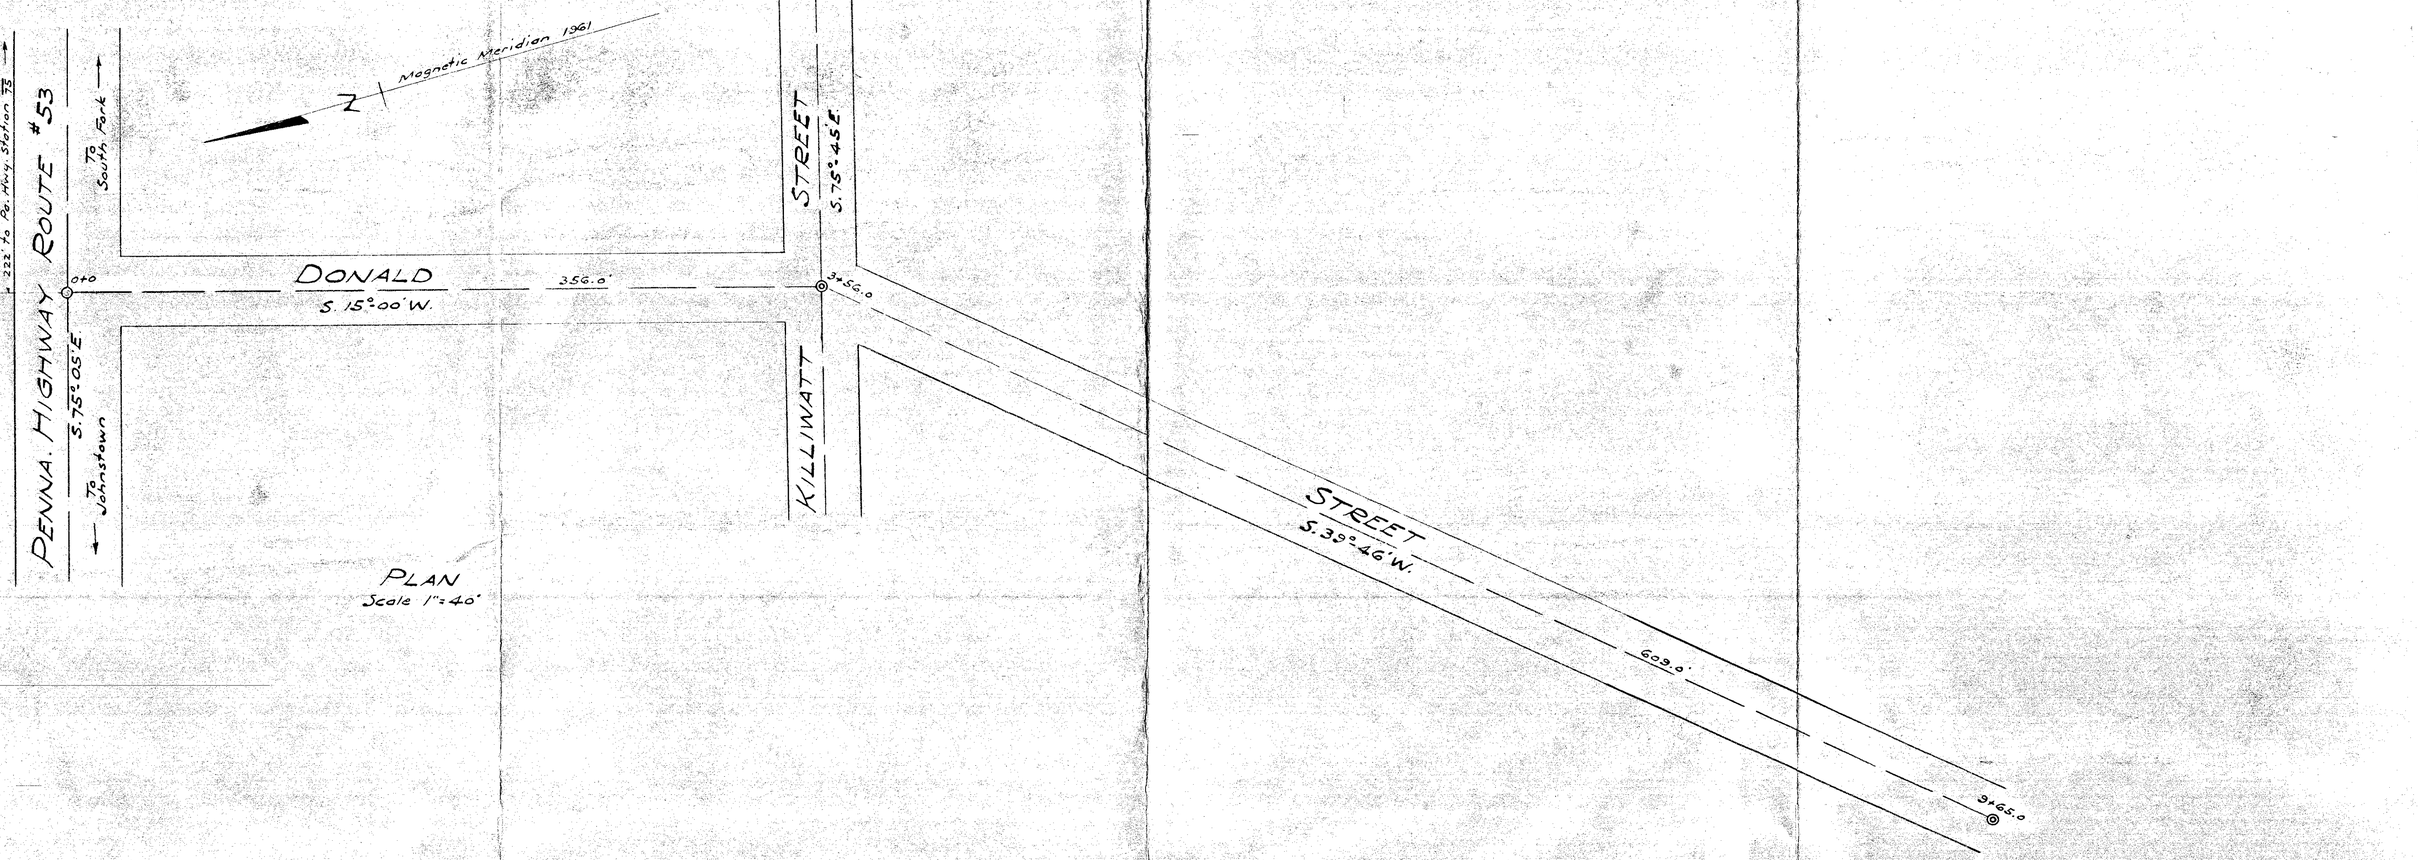


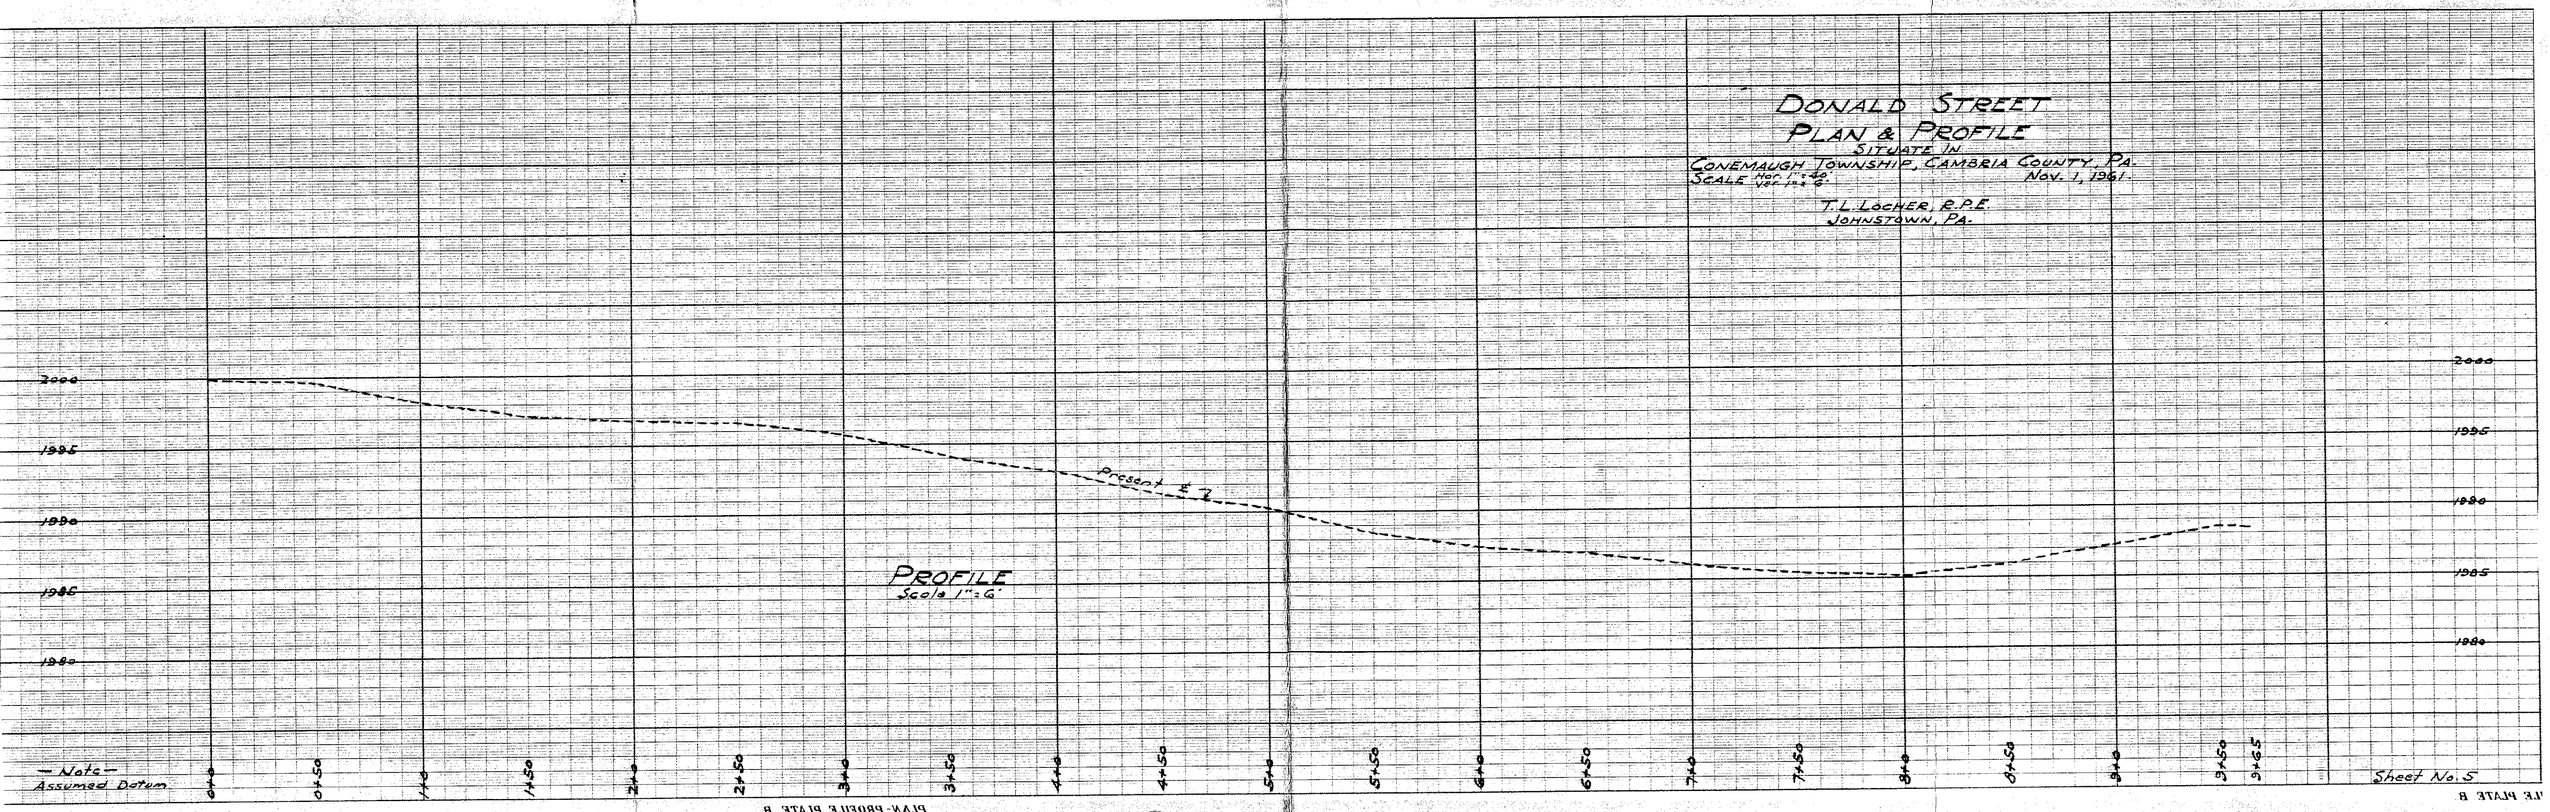


Sheet No. 5

PLAN-PROFILE PLATE B

Leonard Street

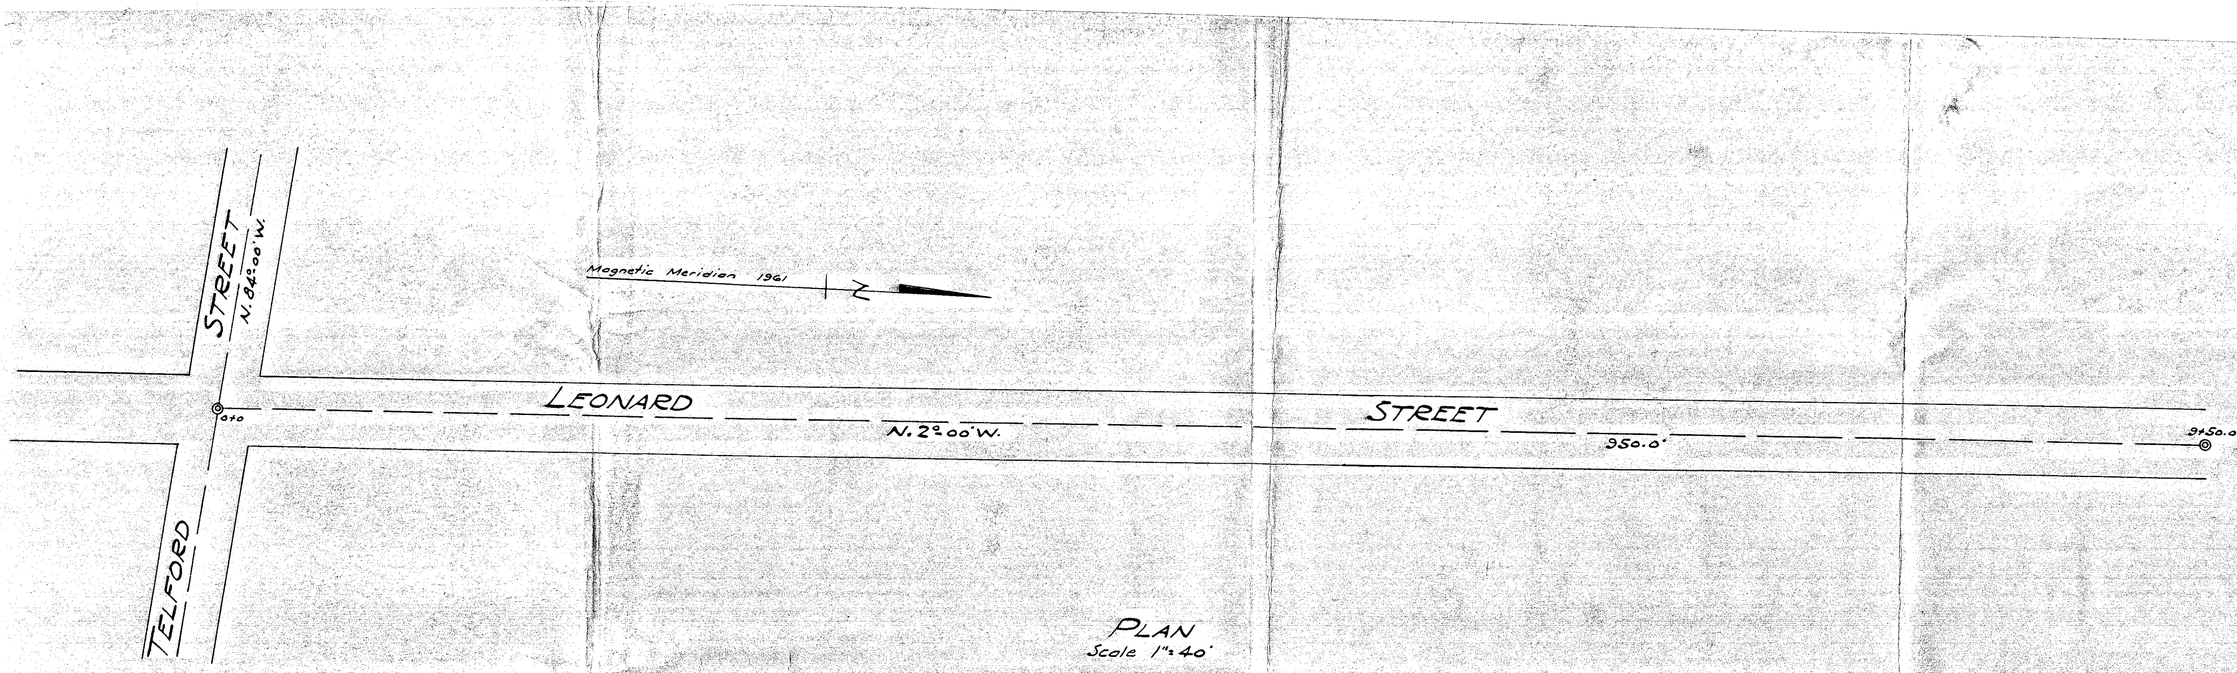

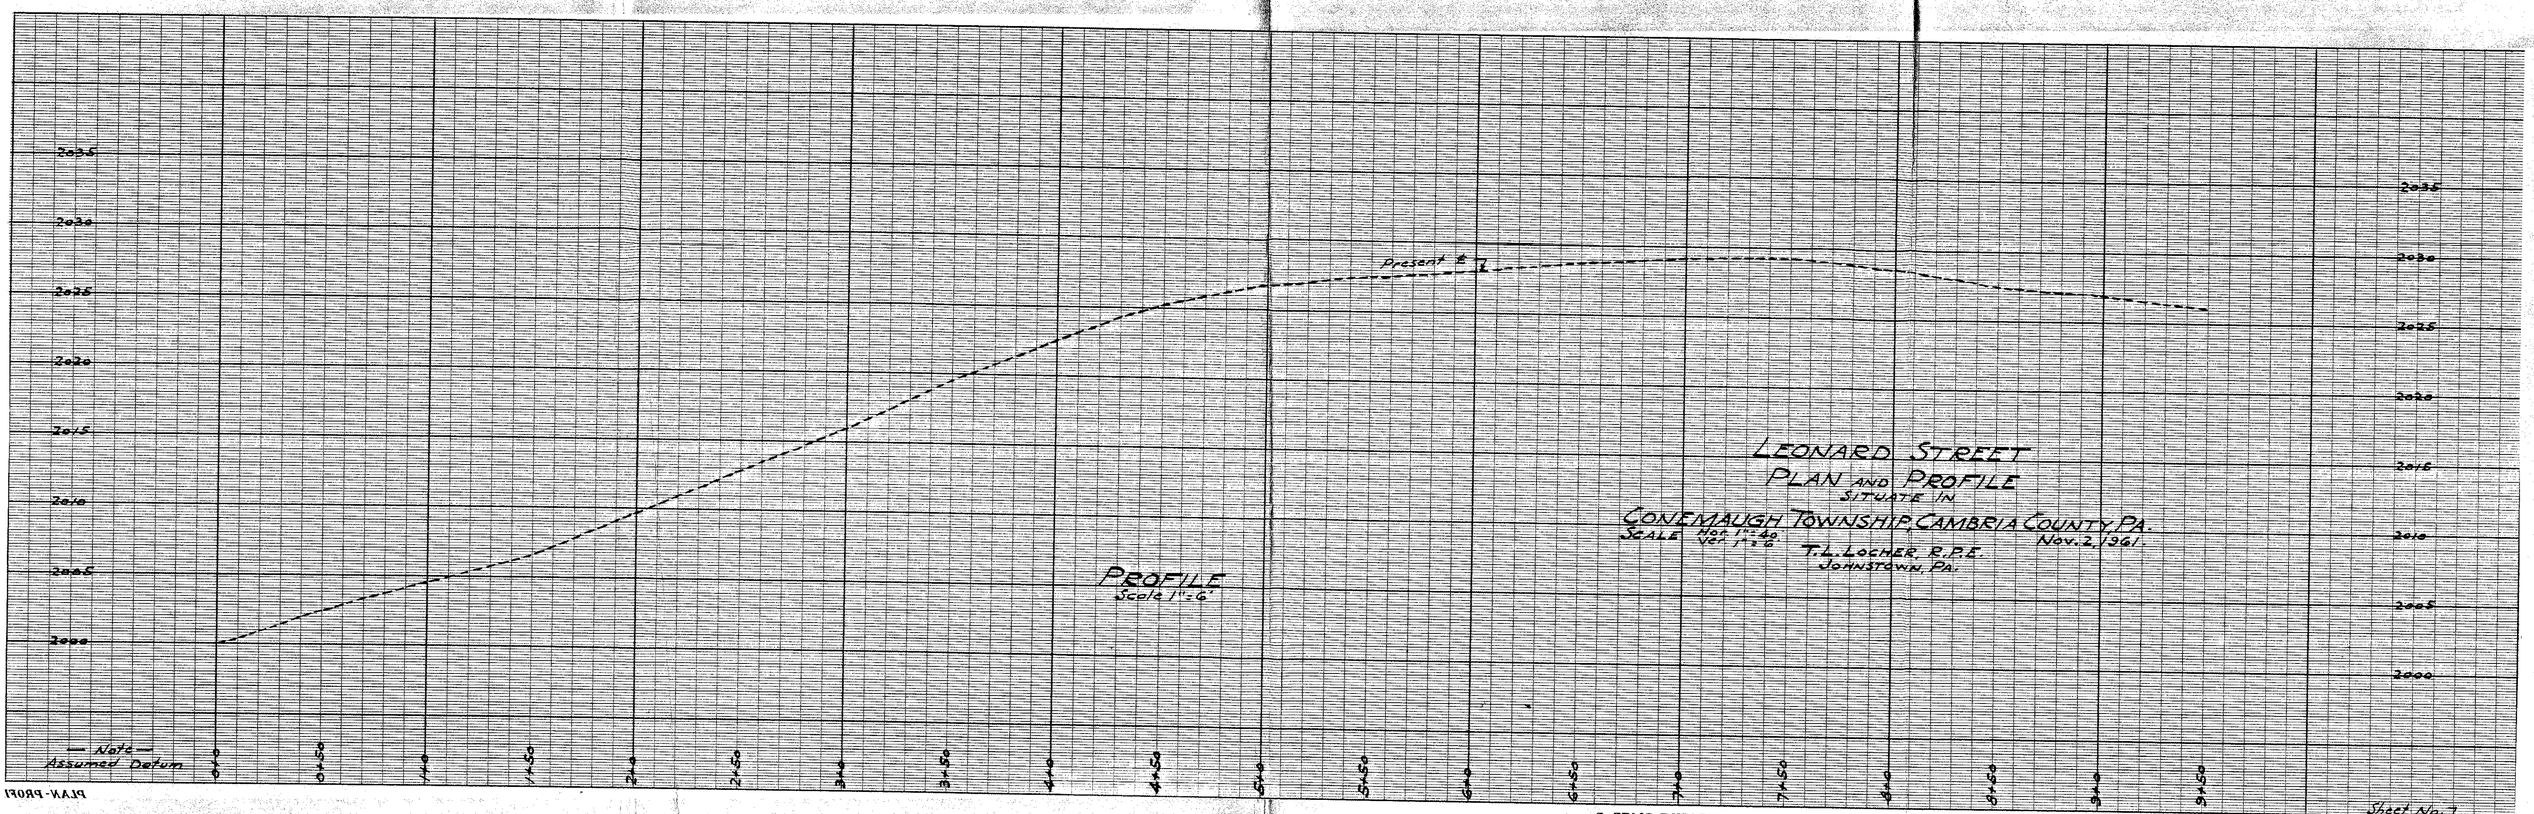

LEONARD STREET
PLAN AND PROFILE
SITUATE IN
CONEMAUGH TOWNSHIP, CAMBRIA COUNTY, PA.

SCALE Hor. 1"=40'
Ver. 1"=6'

Nov. 2, 1961.

T. L. LOCHER, R.P.E.
JOHNSTOWN, PA.

PLAN-PROFILE PLATE B

Sheet No. 7
F.B. No. 1 Pg. 15

Kilowatt Street

Magnetic Meridian 1961

SINGER ROAD S. 56°-41' W.

KILLIWATT STREET N. 75°-45' W.

0+0

546.0'

5+46.0

STREET S. 39°-46' W.

DONALD ROAD S. 15°-00' W.

PLAN
Scale 1"=40'

PROFILE
Scale 1"=6'

present ground

— Note —
Assumed Datum

0+0 0+50 1+00 1+50 2+00 2+50 3+00 3+50 4+00 4+50 5+00 5+46

2000 1995 1990 1985 1980 1975 1970 1965 1960 1955 1950

KILLIWATT STREET
PLAN AND PROFILE
SITUATE IN
CONEMAUGH TOWNSHIP, CAMBRIA COUNTY, PA.

SCALE Hor. 1"=40' Ver. 1"=6'

NOV. 1, 1961.

T. L. LOCHER, R.P.E.
JOHNSTOWN, PA.

PLAN-PROFILE PLATE B.

Sheet No. 6
F.B. No. 1 Pg. 12

Hipp Street

STREET — To Vogel St. →

Magnetic Meridion 1961

N


STREET — To Vogel St. →

0+0 HIPP (SEIBERT) STREET 5+36

(Formerly Seibert St.) N. 9°-45' E. 536.0 (Unpaved)

COSHUN — SPACE

PLAN
Scale 1"=40'

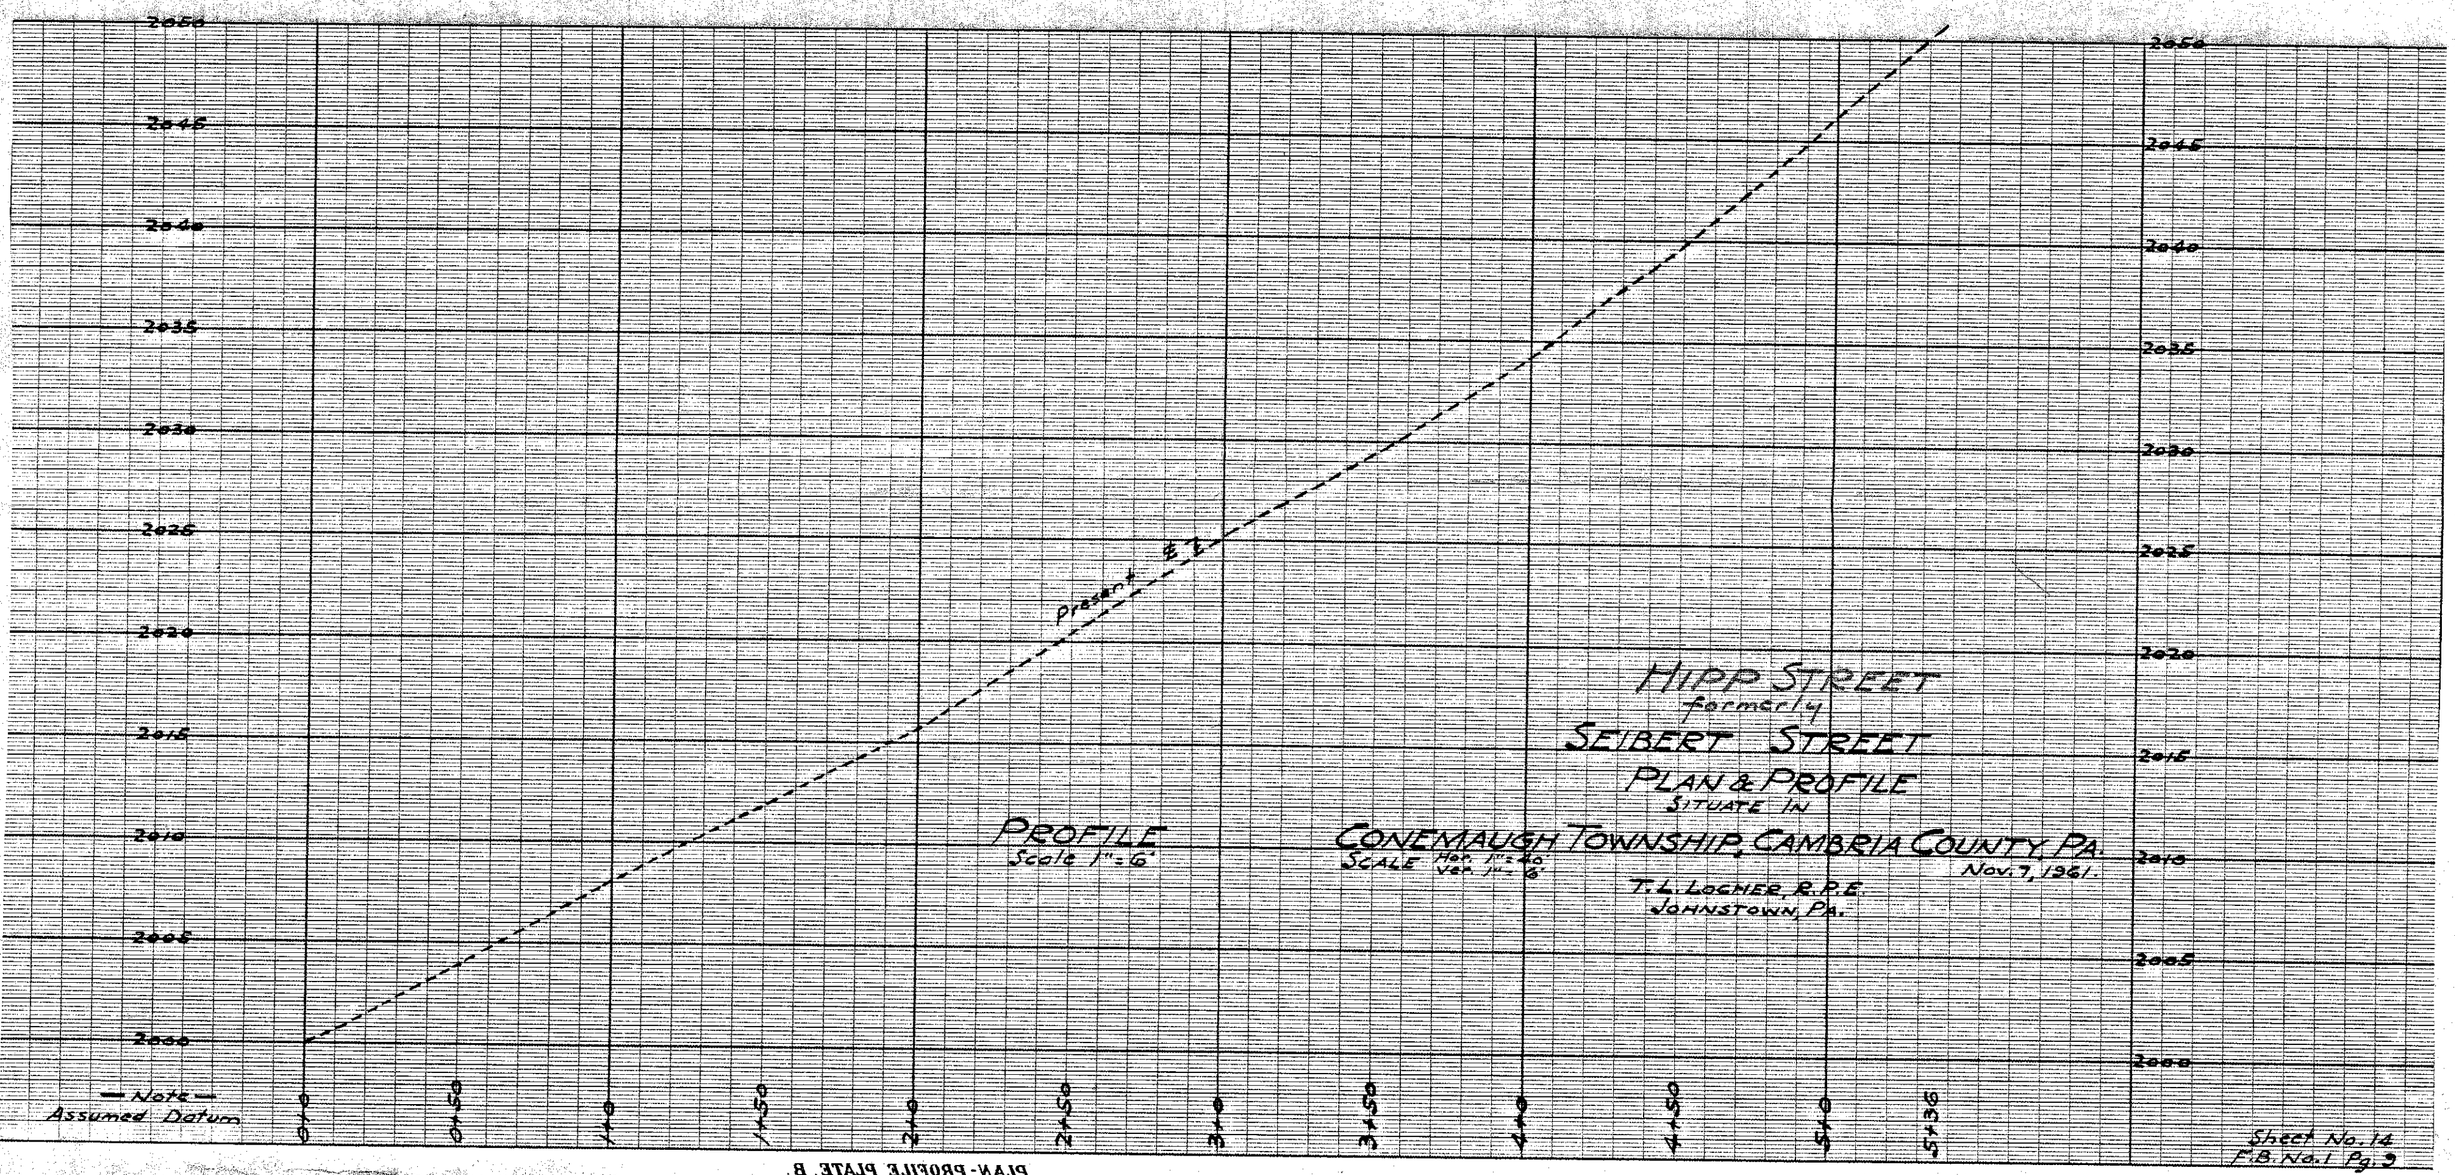

PROFILE
Scale 1"=6'

HIPP STREET
formerly
SEIBERT STREET
PLAN & PROFILE
SITUATE IN
CONEMAUGH TOWNSHIP, CAMBRIA COUNTY PA.
SCALE Hor. 1"=40' Ver. 1"=6'
Nov. 7, 1961.

T. L. LOCHER, R.P.E.
JOHNSTOWN, PA.


— Note —
Assumed Datum

Sheet No. 14
F.B. No. 1 Pg. 3


PLAN-PROFILE PLATE. B.

HAWKINS AVENUE
TRAPOLI STREET
&
VOGEL STREET


Hawkins Avenue
Trapoli Street
Vogel Street

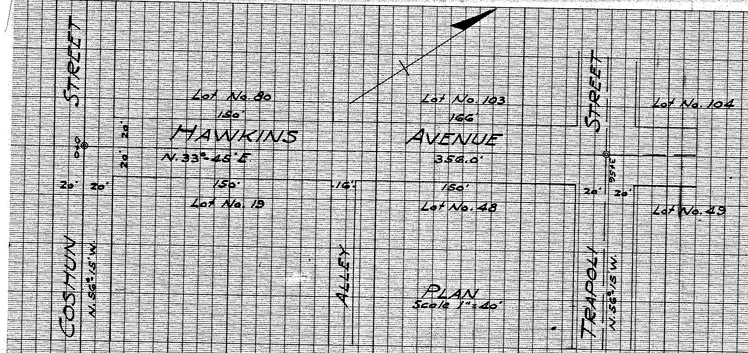

HAWKINS AVENUE PLAN

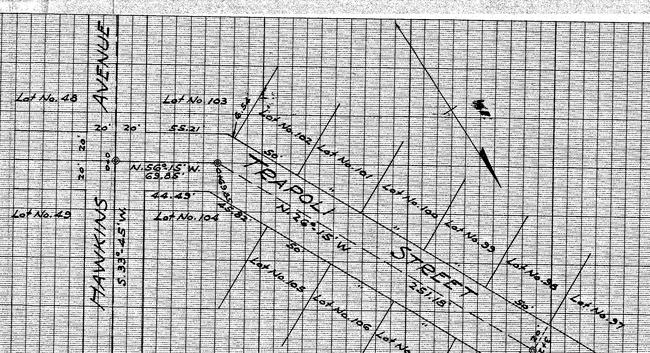

TRAPOLI STREET PLAN

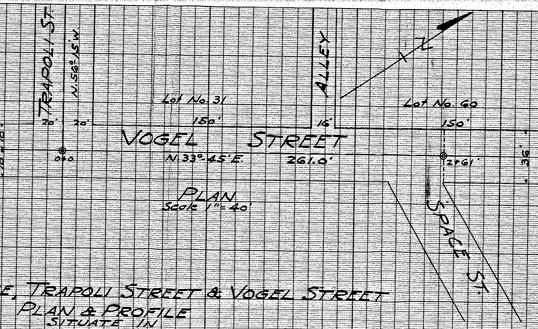

HAWKINS AVENUE, TRAPOLI STREET & VOGEL STREET
PLAN & PROFILE
SITUATE IN
CONEMAUGH TOWNSHIP, CAMBRIA COUNTY, PA.

SCALE 1"=40' T.L. LOCHER, P.E. MARCH 28, 1961
CONEMAUGH TOWNSHIP ENGINEER
JOHNSTOWN, PA.

"Precise" PLATE B
B.K. ELLIOTT CO.
MADE IN U.S.A.

"Precise" PLATE B
B.K. ELLIOTT CO.
MADE IN U.S.A.

"Precise" PLATE B
B.K. ELLIOTT CO.

Space Street

N. 89°-47' E. Space ℄ 420.0' Street

Vogel St. Extension N. 33°-45' E.

4+20

3+25

℄ 52nd St.

PLAN
Scale 1" = 40'

SPACE STREET
PLAN & PROFILE
SITUATE IN
CONEMAUGH TWP. CAMBRIA COUNTY, PA.
SCALE Hor. 1" = 40'. Ver. 1" = 6'. - T. L. LOCHER, R.P.E. - OCT. 20, 1961
CONEMAUGH TWP. ENGINEER
JOHNSTOWN, PA.

2060
2055
2050
2045
2040
2035
2030
2025
Assumed

Existing Center Line

PROFILE
Scale 1" = 6'

0+00 1+00 2+00 3+00 4+00 5+00 6+00 7+00 8+00 9+00 10+00 11+20

PLAN-PROFILE PLATE B.

SHEET #4

Janie Street

ROUTE #53 To Johnstown

S. 83°-28' W.

PENNA. HWY. To Hwy. Station 40 216 To South Fork

Magnetic Meridian 1961

JANIE STREET (Unpaved)

0+0 — N. 17°-00' E. 872.0' — 8+72.0

PLAN
Scale 1"=40'

PROFILE
Scale 1"=6'

Present E

— Note — Assumed Datum

2030 2025 2020 2015 2010 2005 2000

0+0 0+50 1+0 1+50 2+0 2+50 3+0 3+50 4+0 4+50 5+0 5+50 6+0 6+50 7+0 7+50 8+0 8+50 8+72

JANIE STREET
PLAN & PROFILE
SITUATE IN
CONEMAUGH TOWNSHIP, CAMBRIA COUNTY, PA.

SCALE Hor. 1"=40' Ver. 1"=6'


T. L. LOCHER, R.P.E.
JOHNSTOWN, PA.

Nov. 4, 1961.


Sheet No. 10
F.B. No. 1 Pg. 20

PLAN-PROFILE PLATE B


Essex Street
Odar Street

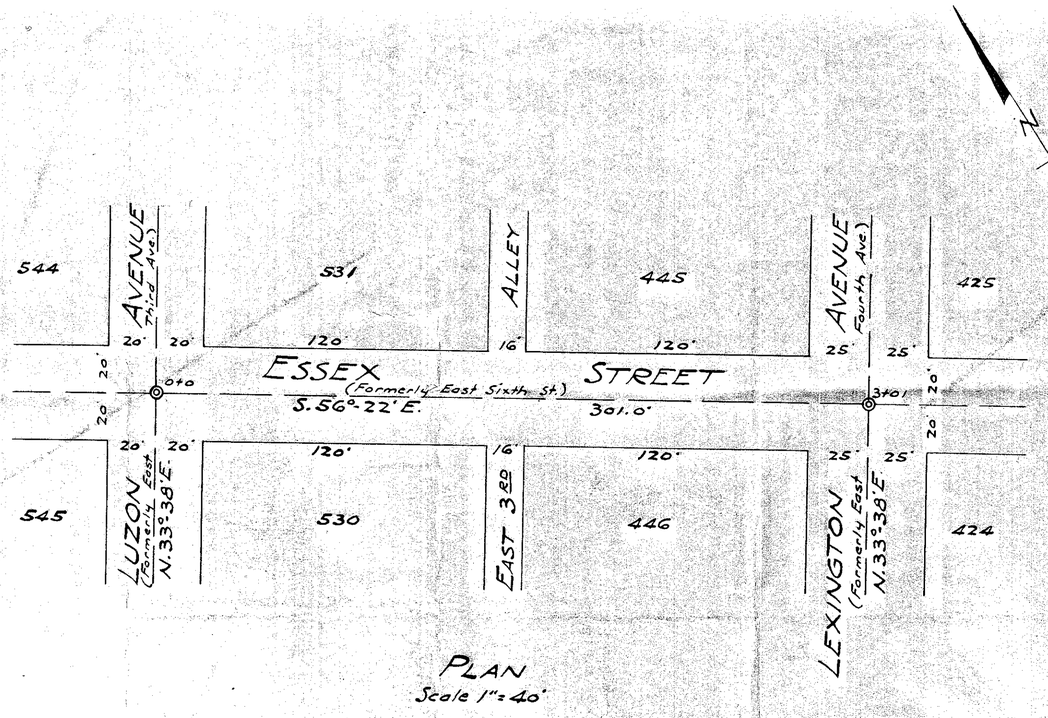

PLAN
Scale 1" = 40'

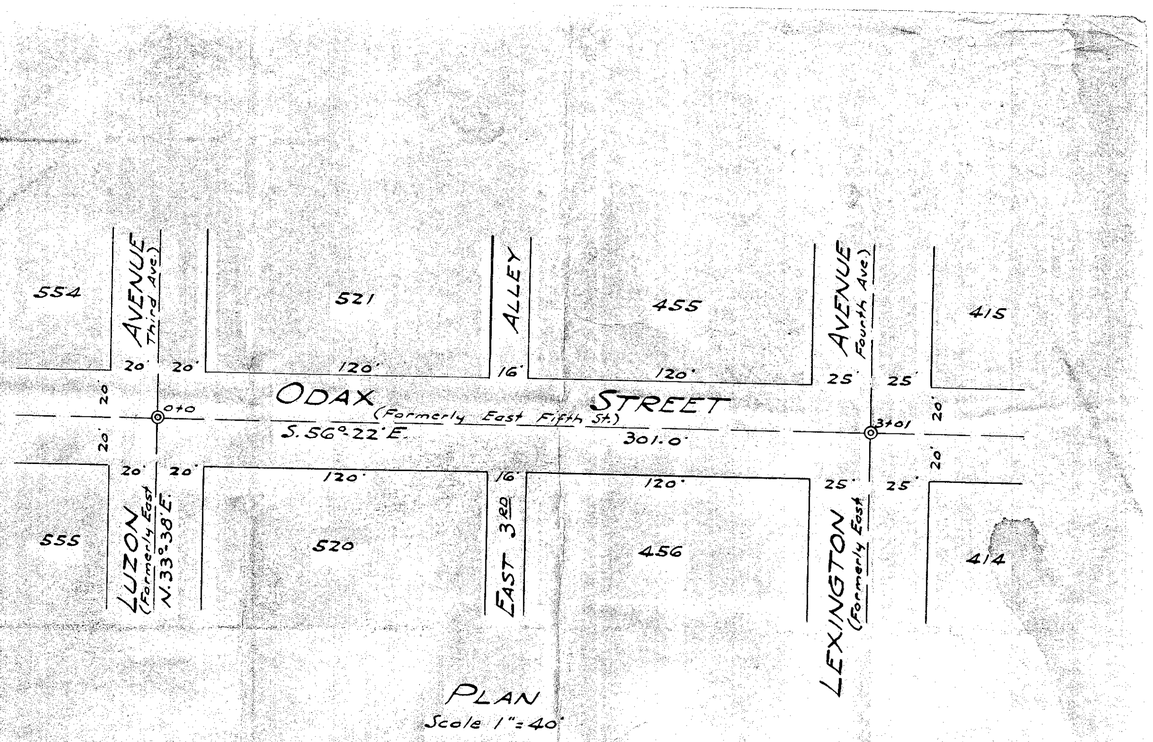

PLAN
Scale 1" = 40'

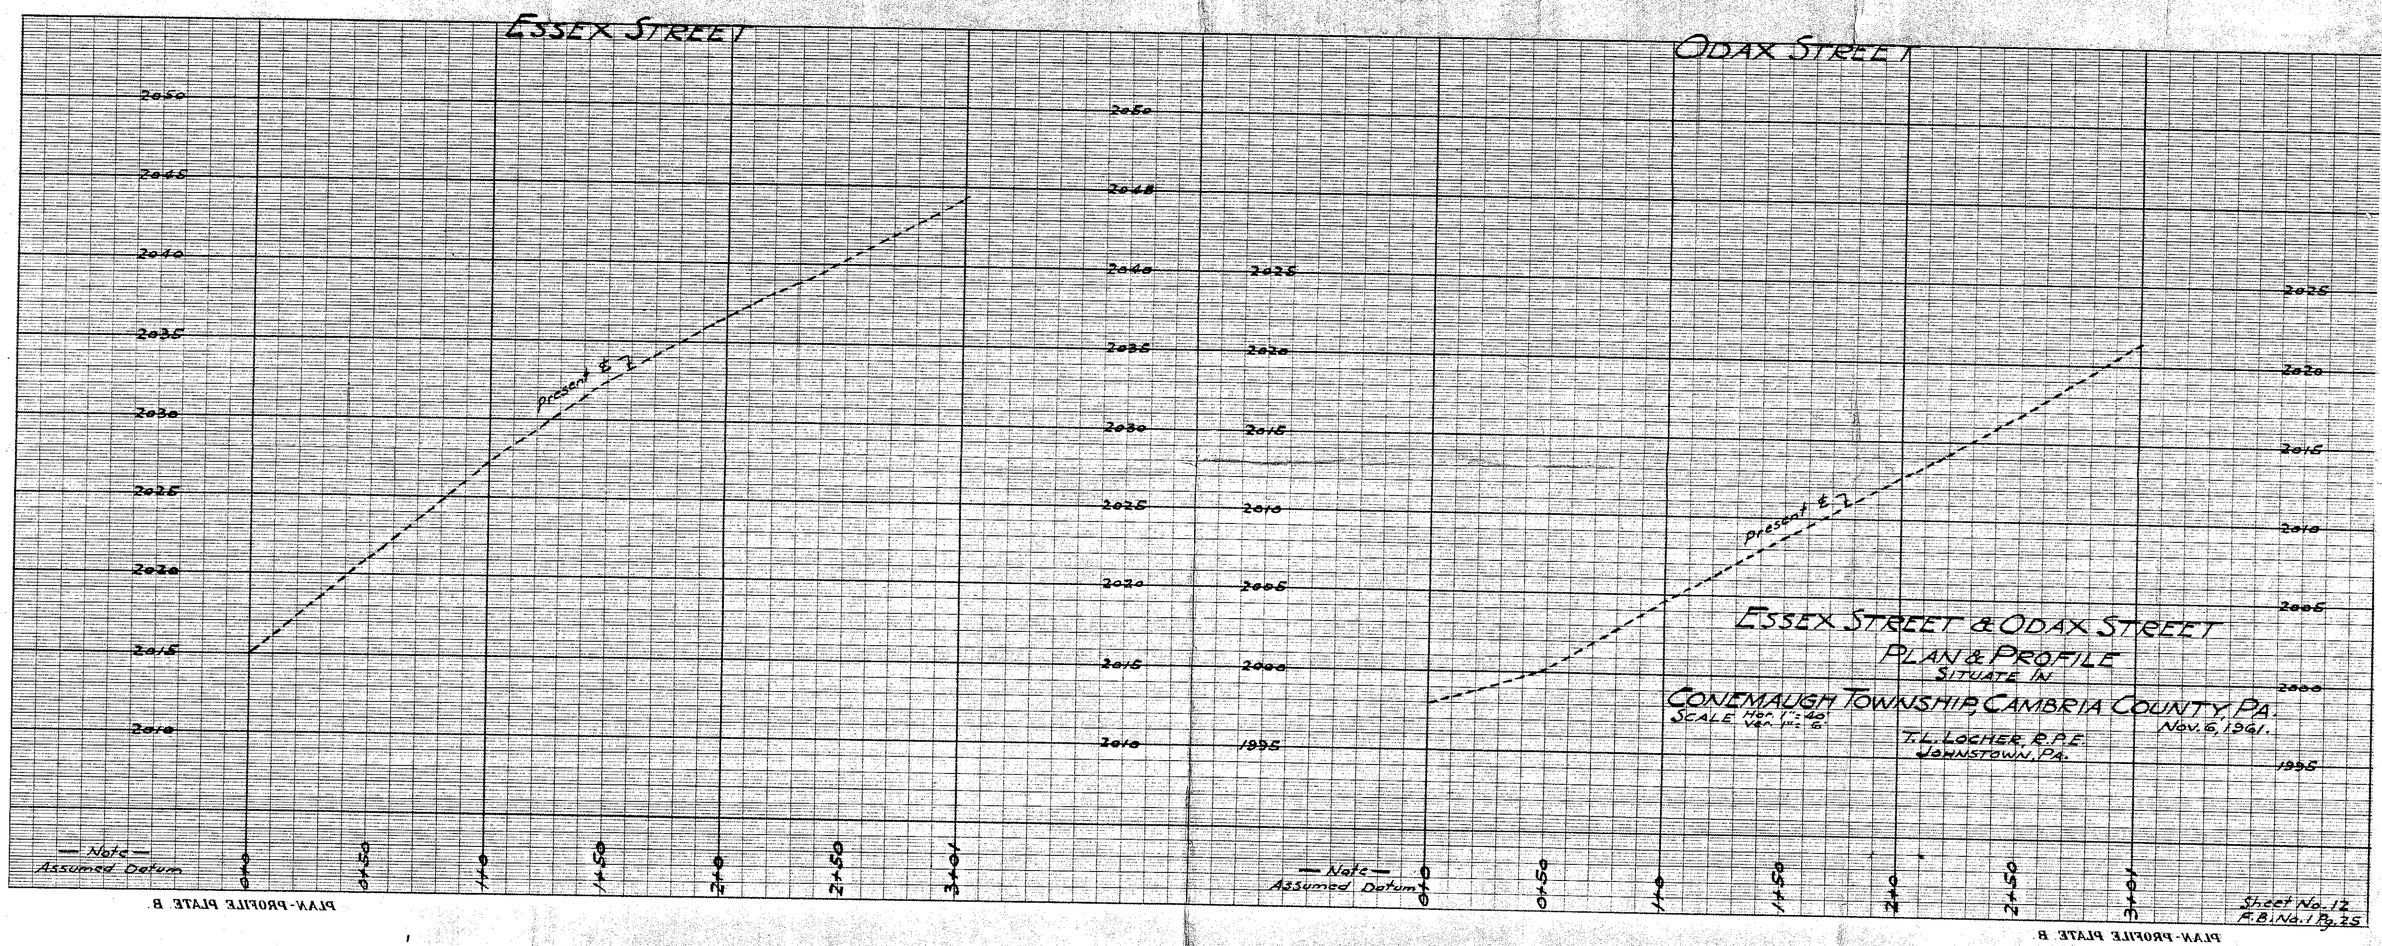



PLAN-PROFILE PLATE B

PLAN-PROFILE PLATE B


Murton Street

MURTON STREET
PLAN & PROFILE
SITUATE IN
CONEMAUGH TOWNSHIP, CAMBRIA COUNTY PA.
SCALE Hor. 1"=40' Ver. 1"=6'
T. L. LOCHER R.P.E.
JOHNSTOWN, PA.
NOV. 4, 1961.

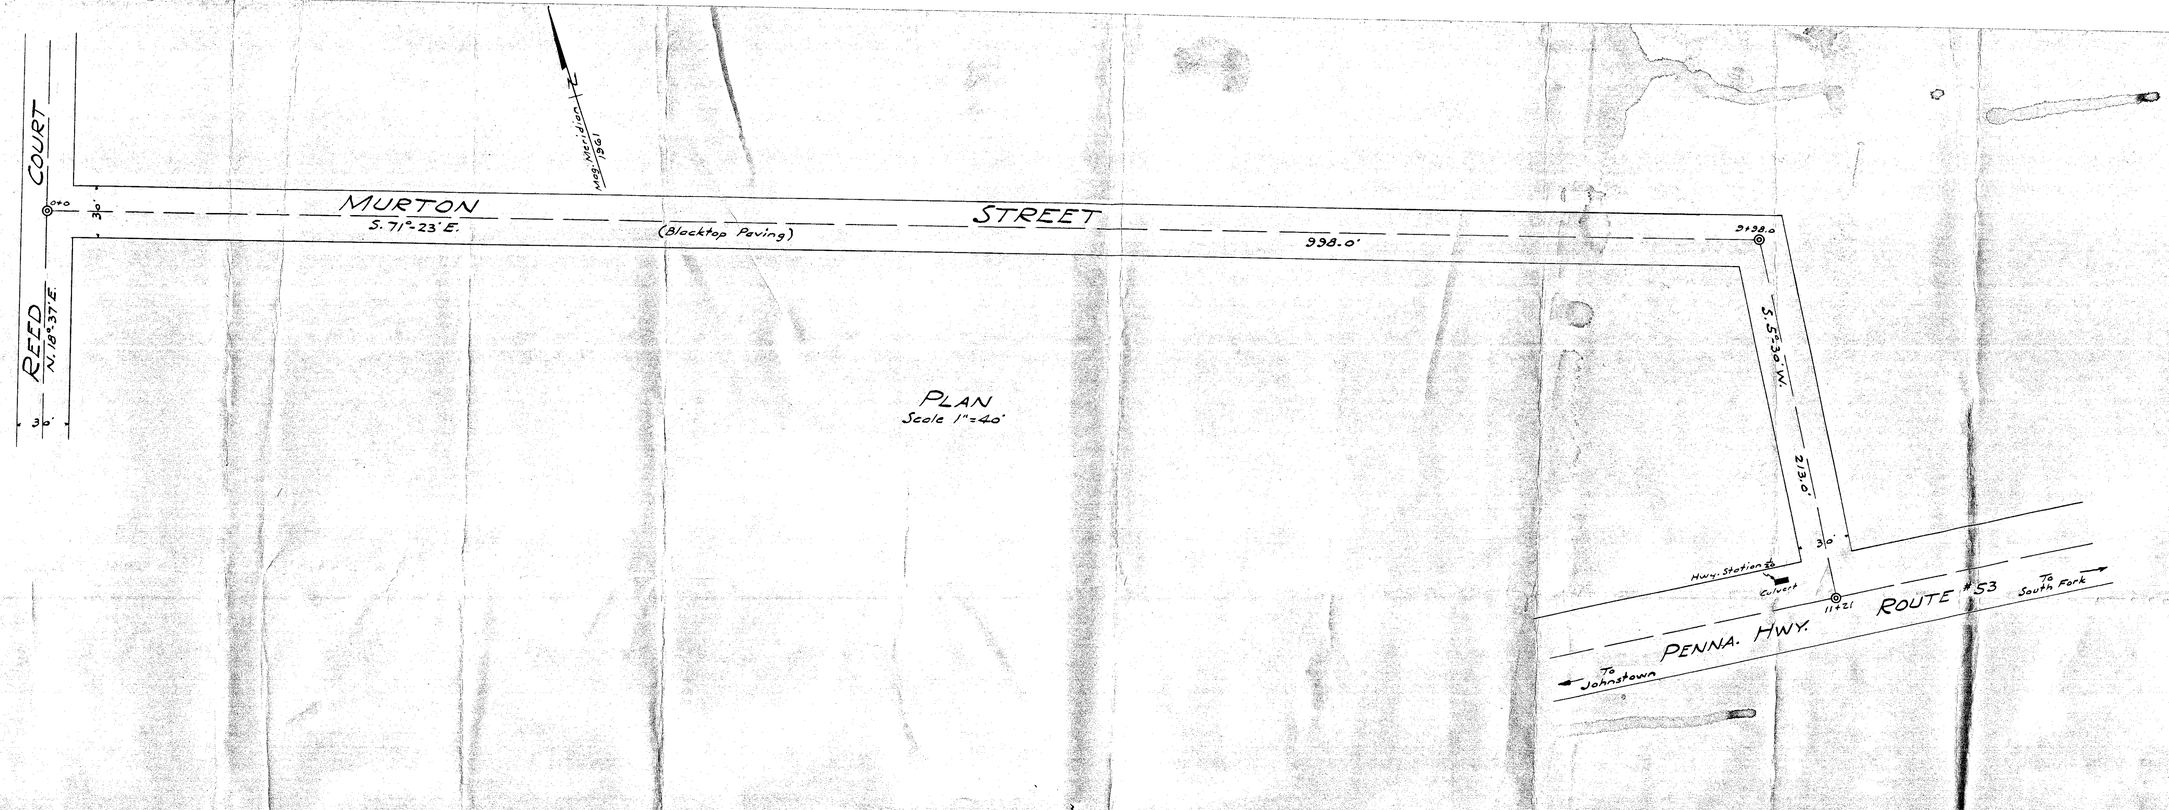


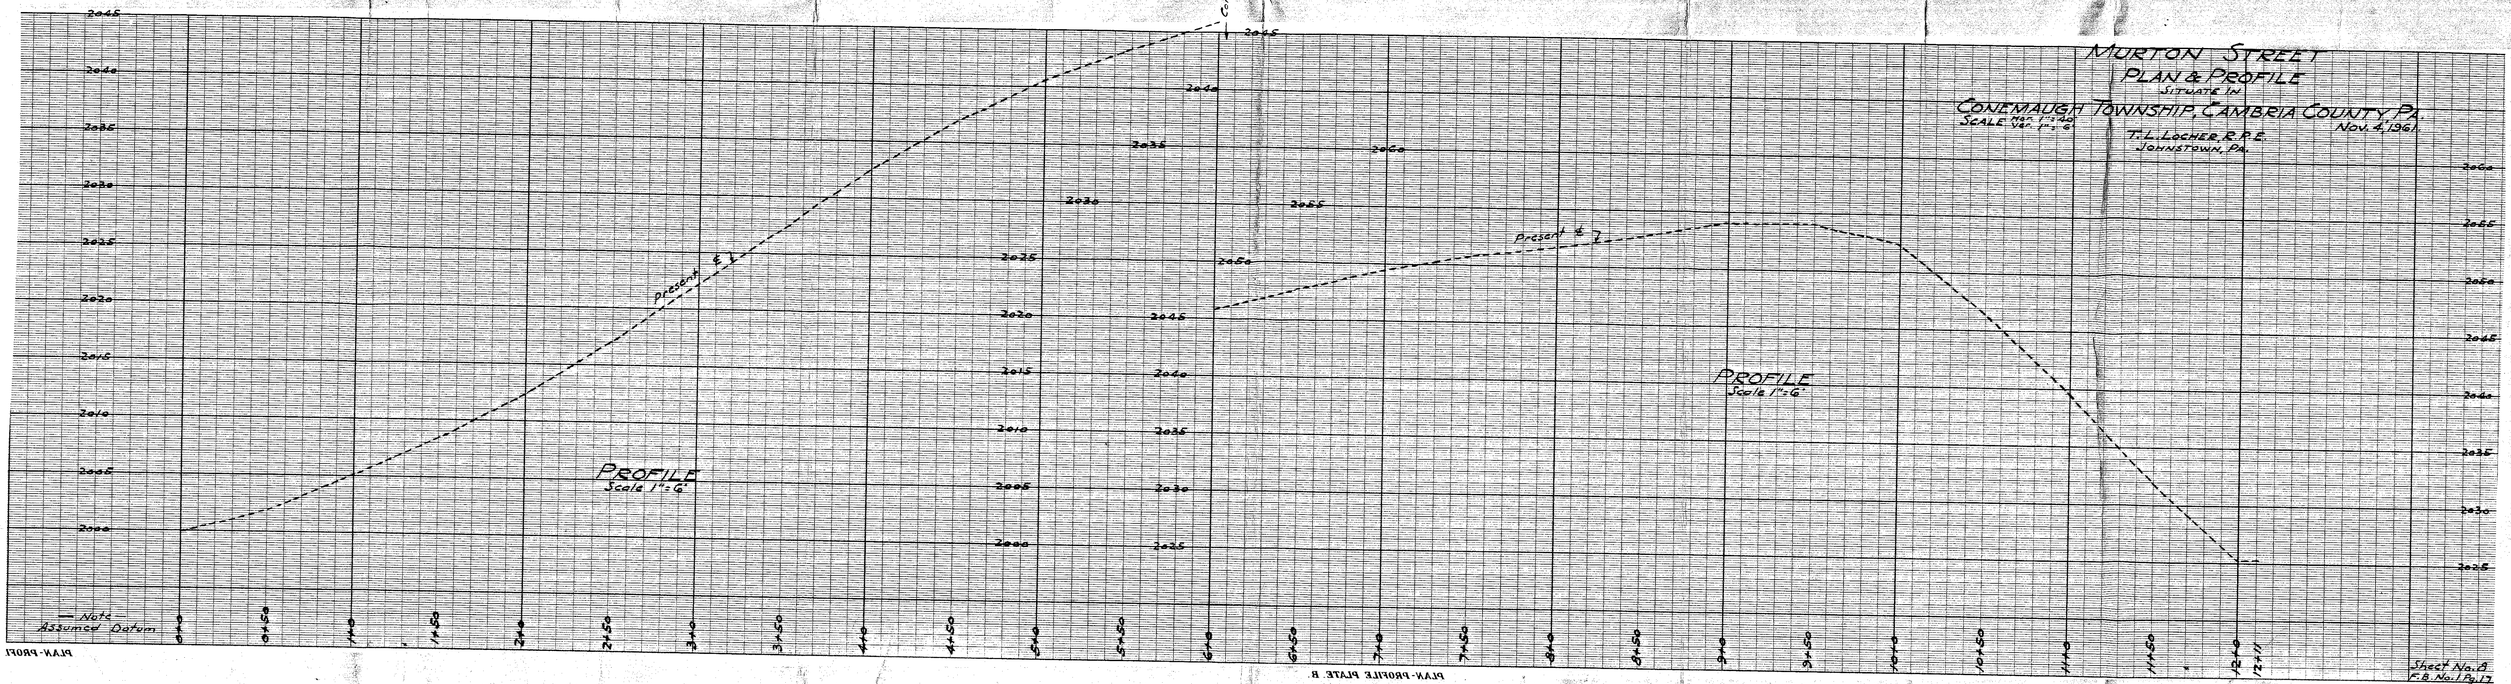

Luzon Ave.

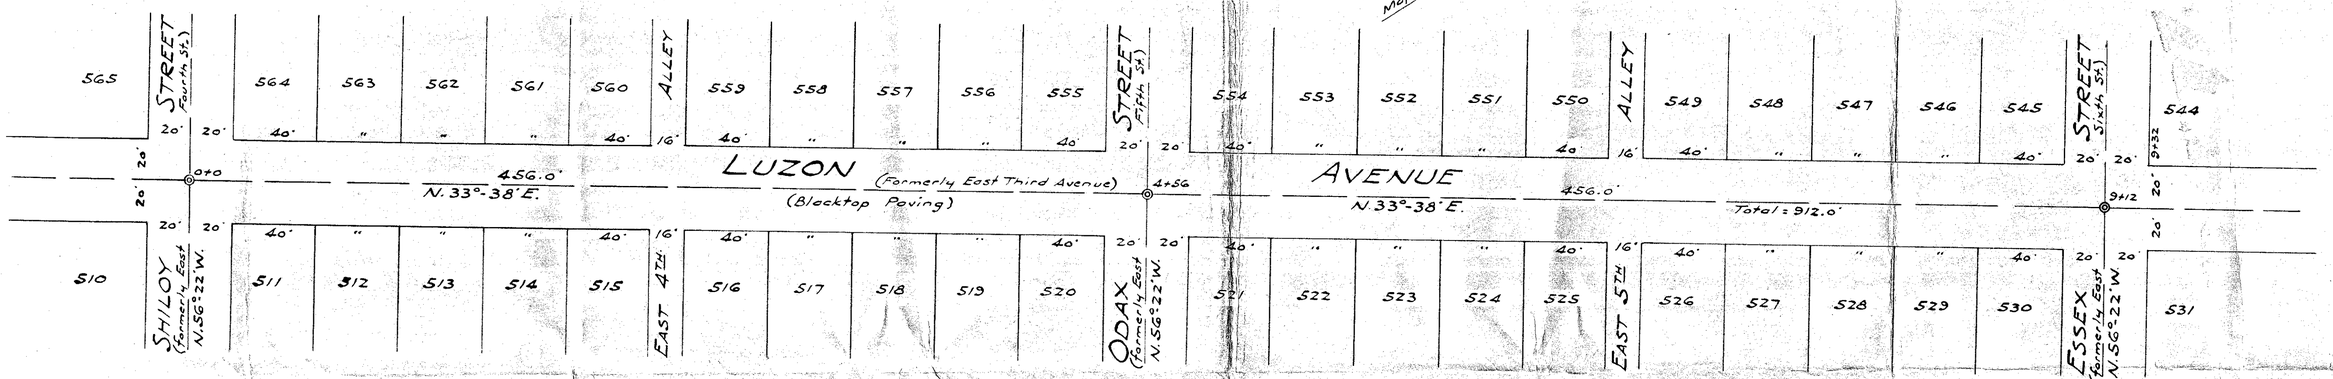

PLAN
Scale 1"=40'

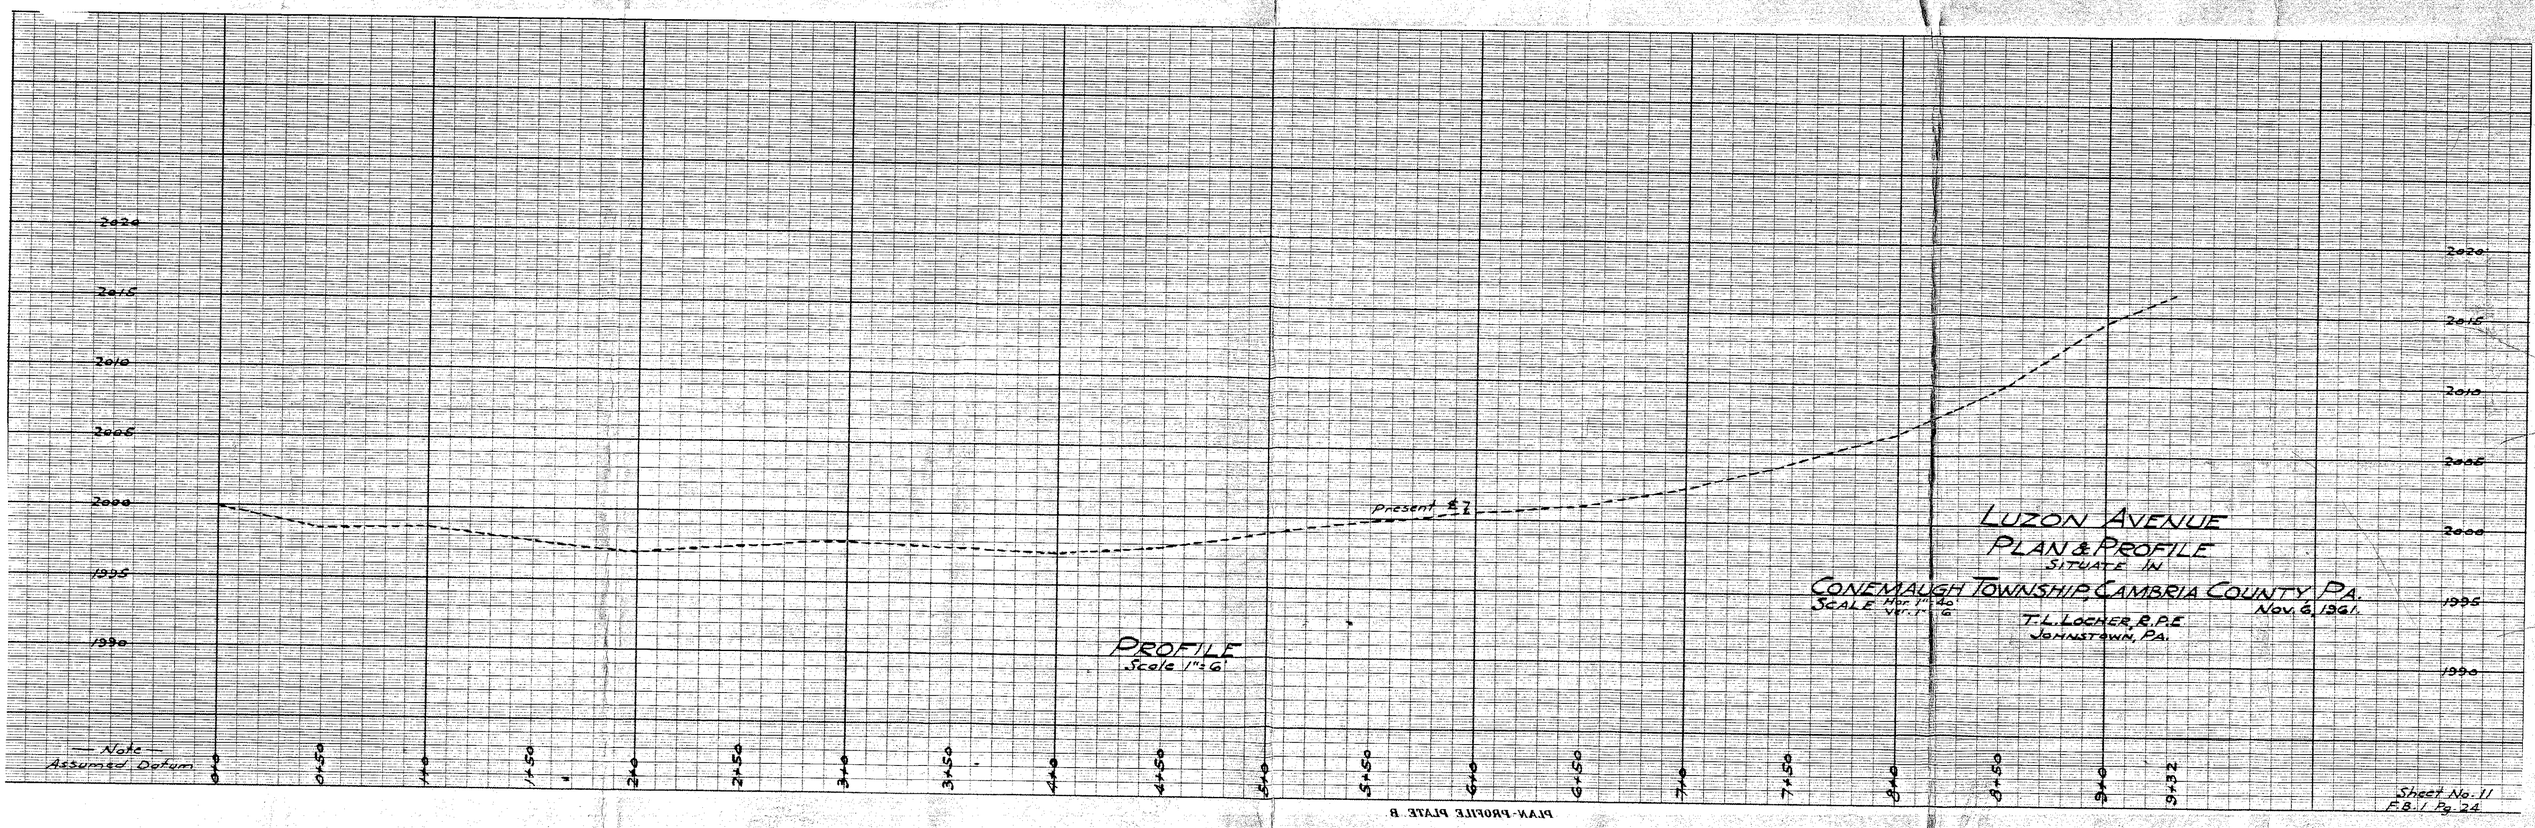

PLAN-PROFILE PLATE B

LUZON AVENUE
PLAN & PROFILE
SITUATE IN
CONEMAUGH TOWNSHIP, CAMBRIA COUNTY, PA.
SCALE Hor. 1" = 40'
Vert. 1" = 6'
Nov. 6, 1961.

T. L. LOCHER, R.P.E.
JOHNSTOWN, PA.


Sheet No. 11
F.B. 1 Pg. 24

Antinazzo Lane


Telford Street

Harrocks Street


Davis Drive

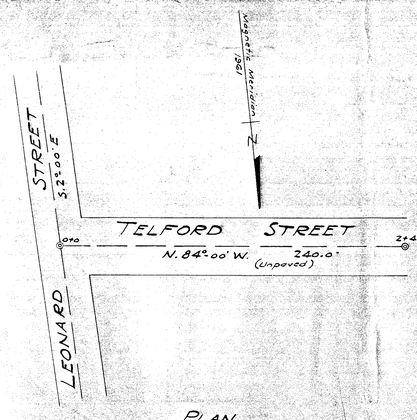


PLAN
Scale 1"=40'

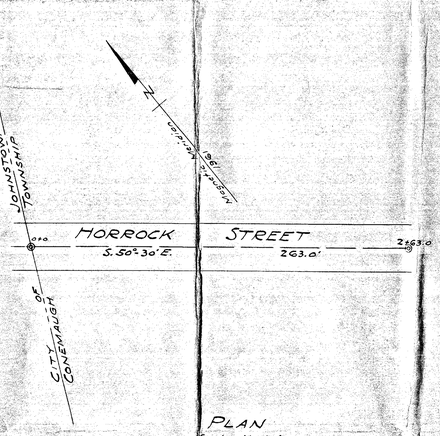


PLAN
Scale 1"=40'

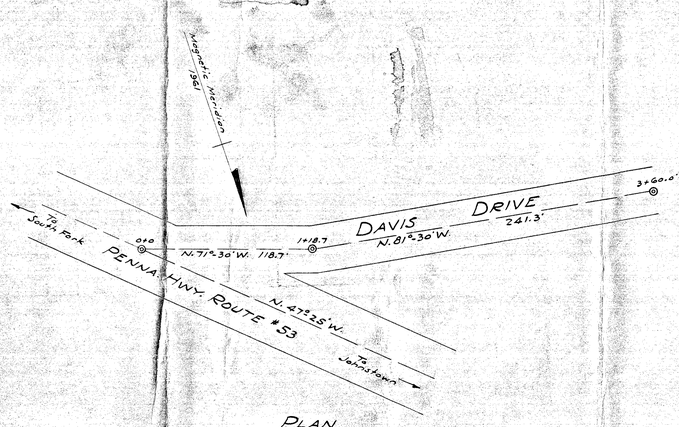


PLAN
Scale 1"=40'

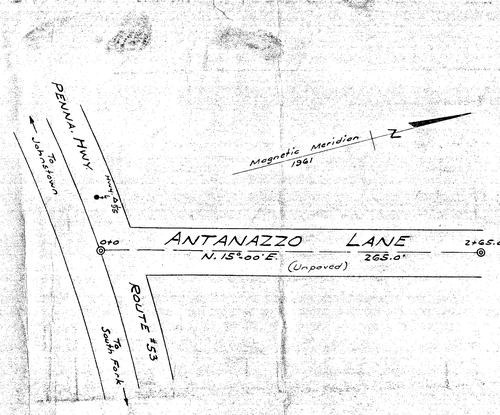


PLAN
Scale 1"=40'

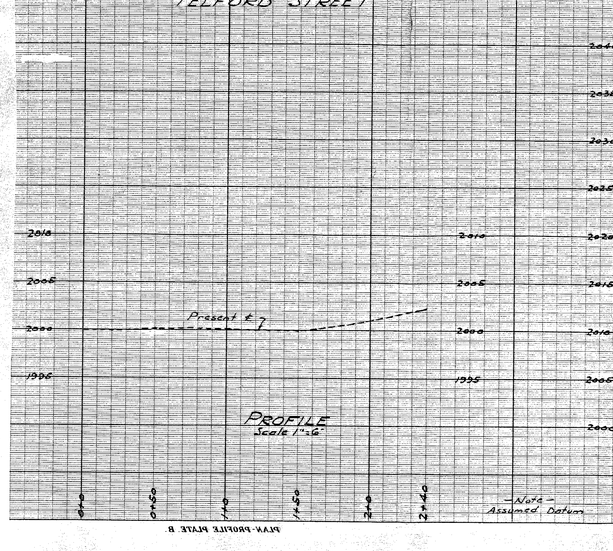


PLAN-PROFILE PLATE B

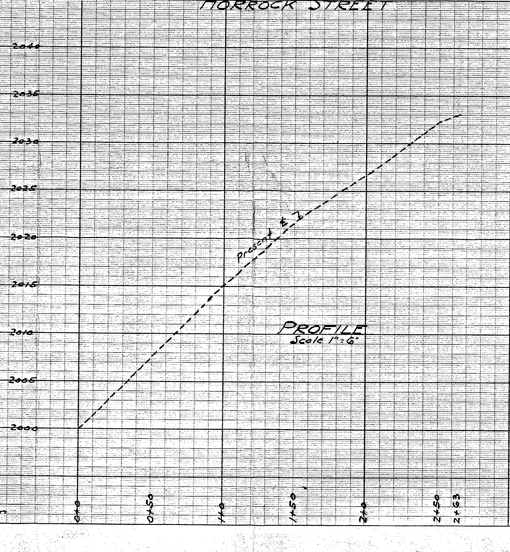

PLAN-PROFILE PLATE B

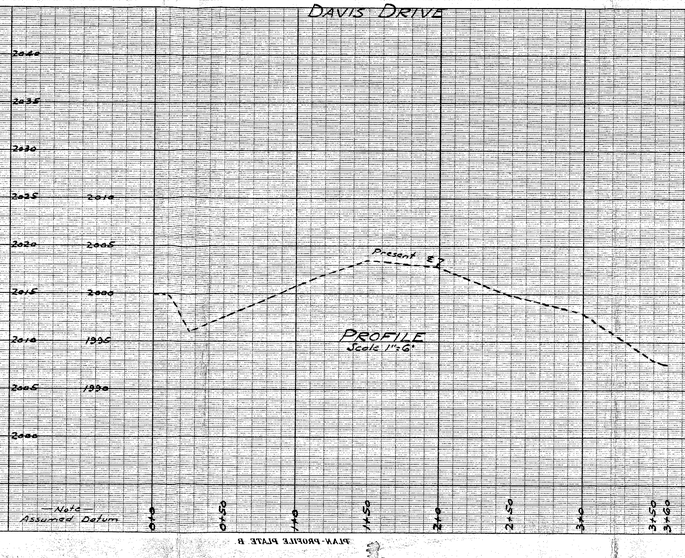

PLAN-PROFILE PLATE B

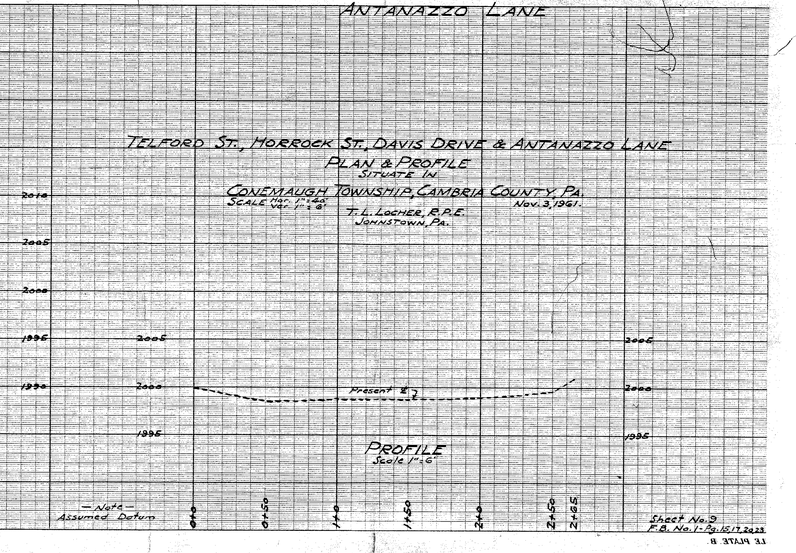

TELFORD ST., HORROCK ST., DAVIS DRIVE & ANTANAZZO LANE
PLAN & PROFILE
SITUATE IN
CONEMAUGH TOWNSHIP, CAMBRIA COUNTY, PA.

SCALE Hor. 1"=40'
Ver. 1"=6'

T. L. LOCHER, P.E.
JOHNSTOWN, PA.

Nov. 3, 1961

Sheet No. 3
F.B. No. 1-Pg. 15, 17, 2423

PLATE B

BOLTZ STREET
&
EDGEHILL BOULEVARD

BOLTZ (Formerly 2nd St.) STREET

N. 24° 30' E.

540.40'

30'

25'

AVENUE

CEMETERY

N. 65° 30' W. 120'

120'

12'

ALLEY

VOGEL (Formerly 1st St.) STREET

N. 24° 30' E.

36'

S. 87° 50' W.

EDGEHILL BOULEVARD

N. 10° 15' W. 515.5'

FRANKSTOWN ROAD

To Johnstown

BOLTZ STREET & EDGEHILL BOULEVARD
PLAN & PROFILE
SITUATE IN
CONEMAUGH TOWNSHIP, CAMBRIA COUNTY, PA.

SCALE 1" = 40'

T. L. LOCHER, R.P.E.
CONEMAUGH TWP. ENGINEER
JOHNSTOWN, PA.

MAR. 14, 1961

"Precise" PLATE B
B. K. ELLIOTT CO.
MADE IN U.S.A.