October 31, 1915

Upper Yoder Township, Cambria
County, Penna. (Southmont)

Not Microfilmed

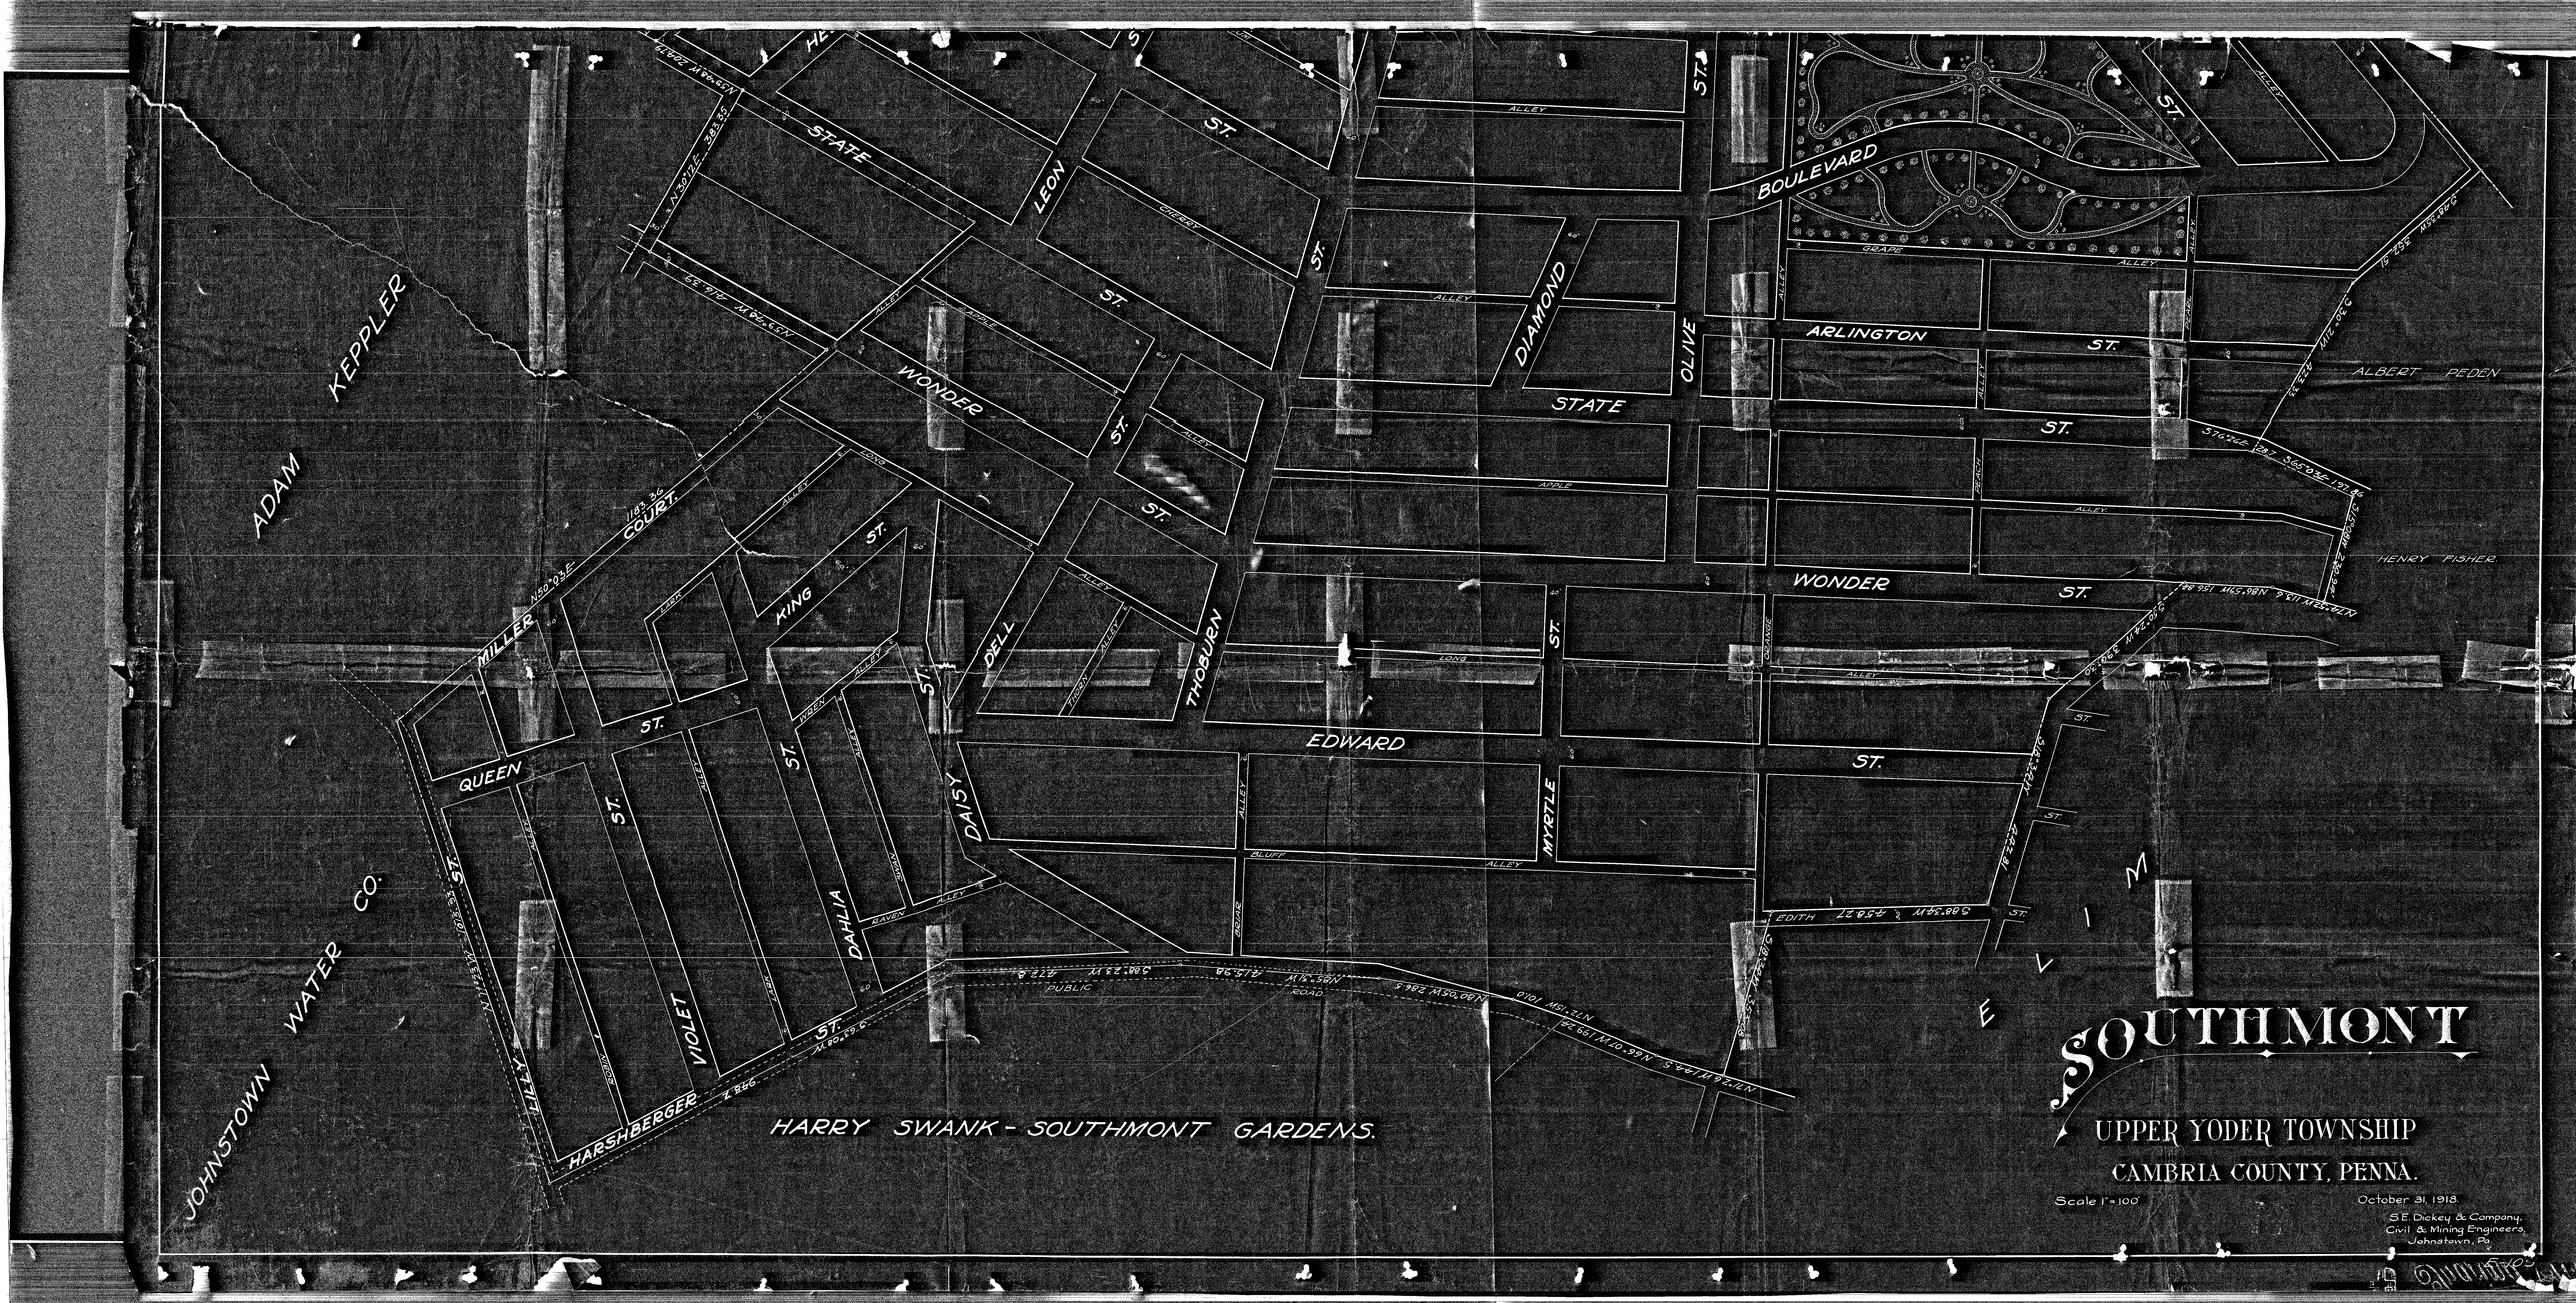
SOUTHMONT
UPPER YODER TOWNSHIP
CAMBRIA COUNTY, PENNA.
Scale 1"=100'
October 31, 1918
S.E. Dickey & Company,
Civil & Mining Engineers,
Johnstown, Pa.
HARRY SWANK - SOUTHMONT GARDENS.
BOULEVARD
ARLINGTON ST.
WONDER ST.
EDWARD ST.
STATE ST.
QUEEN ST.
HARSHBERGER ST.
VIOLET ST.
DAHLIA ST.
DAISY ST.
DELL ST.
THOBURN ST.
MYRTLE ST.
OLIVE ST.
DIAMOND ST.
LEON ST.
KING ST.
MILLER COURT
ELM
ALLEY
GRAPE
ORANGE
BLUFF
RAVEN
PUBLIC
ADAM KEPPLER
JOHNSTOWN WATER CO.
ALBERT PEDEN
HENRY FISHER

PALLISTER PLAN OF LOTS - PLOT No. 1.
PALLISTER PLAN OF LOTS - PLOT No. 2
J.C. PENDER PLAN OF LOTS
WESTMONT BOROUGH
CAMBRIA IRON CO.
LUZERNE ST.
TIOGA
YALE
CHRISTOPHER
AVE.
MILLCREEK ROAD
WAYNE ST.
ORCHARD
WEAVER
COURT
DIAMOND
BLISS
GARDNER
HILLCREST
MABEL
FLOYD
LENA
PALLISTER
BOULEVARD
BEACON ST.
ORCHARD
PEARL ST.
JOINT HIGH SCHOOL
ALLEY
AVE
ST.

KNOW ALL MEN BY THESE PRESENTS,

THAT we, H. S. Boucher, Nick Crum, and George Mulhollen, residents and citizens of Summerhill Township, in the County of Cambria, and Commonwealth of Pennsylvania, are held and firmly bound unto the said Commonwealth in the sum of ONE HUNDRED DOLLARS ($100.00), lawful money of the United States of America, to which payment well and truly to be made and done, we bind ourselves, and each of us, our and each of our heirs, executors and administrators, firmly by these presents. Sealed with our seals and dated the Fifteenth day of Jany, A. D., 1919.

WHEREAS, the petition of certain of the inhabitants and citizens of the Township of Summerhill, Cambria County, Pennsylvania, has this day been presented to the Court of Quarter Sessions of the said County of Cambria, setting forth that they labor under great inconvenience for want of a public road to begin at the railroad station in the Village of Beaverdale, in said Township of Summerhill, and to end at a point in the public road leading to Pavia, Union Township, Bedford County, Pennsylvania, where the same is intersected by the division line between Cambria and Bedford Counties, said ending point being five and one-half miles distant from Pavia and the intersection of the public road leading from Bedford to Butlersville, and praying for the appointment of viewers to view the same.

NOW THE CONDITION OF THIS OBLIGATION is such that if the petitioners for the said view, if called upon by the Court, shall make payment of the costs of said view into the Treasury of Cambria County, as provided by law, then this obligation shall be null and void; otherwise to be and remain in full force and virtue.

Sealed and Delivered in the presence of

Chas. L. Eaton

H S Boucher (SEAL)

Nick Crum (SEAL)

G G Mulhollen (SEAL)

No 2 December Term 1918

In the Court of Quarter Sessions of Cambria County.

In re Petition for the appointment of Viewers to lay out a road in Summerhill Township, Cambria County, Pennsylvania, running from Beaverdale to the Bedford County line.

BOND OF PETITIONERS.

AND NOW, January 28, 1919, the within Bond Approved.

By the Court

Filed 28 January 1919

EVANS & EVANS
EBENSBURG, PA.
JOHN E. EVANS CHAS. S. EVANS

R E P O R T O F V I E W E R S .

To the Honorable, the Judges of the Court of Quarter Sessions of Cambria County, Pennsylvania.

We, the undersigned members of the board of viewers of Cambria County, appointed by your honorable Court; upon the attached order; and therein directed to view and determine as to the necessity for a public road in Summerhill Township, in said county, between the points of beginning and ending designated in the petition for the appointment of viewers to view and lay out the same; respectfully report:-

That having given due notice of the view and of the time and place of meeting of the viewers, to the Commissioners of Cambria county and to the Supervisors of the township of Summerhill by having them accept service of notices hereto attached, and to the traveling public by printed hand bills posted in public and conspicuous places at and near the terminal points of the proposed new road, and having been first duly qualified according to law to perform the duties of our appointment faithfully, impartially and to the best of our judgment and ability; All of us met at the time and place appointed in accordance with the notices so given and having carefully viewed the premises and are of the opinion that the road as prayed for should not be granted.

The proposed new road, a plot or draft of which is hereto attached and made a part of this report, begins at the old railroad station in the Village of Beaverdale and extends thence North 47° East 489 ft. and North 8°30' East 340 ft. along the main township road thru said Village, thence North 83° 30' East 1143 ft. over an unopened street, Beaver Run and a piece of rough waste land to the abandoned right away of A. P. Pearley, following thence for almost the entire distance along said abandoned right away the following courses and distances, viz:- N. 43° E. 302 ft., N. 62°30' E. 346 ft., N. 67° 30' E. 600 ft., N. 82° 40' East482 ft., N. 76° 45' E. 257 ft., N. 53° 40' E.

282 ft., N. 44° E. 1182 ft., N. 61° E. 364 ft., N. 49° E. 562 ft., N. 35° 12' E. 113 ft., N. 23° E. 410 ft., N. 50° E. 176 ft., N. 69° 50' E. 100 ft., N. 75° 10' E. 622 ft., N. 88° 45' E. 156 ft., S. 85° E. 452 ft., S. 68°30' E. 233 ft., S. 53° 15' E. 185 ft., S. 39° E. 184 ft., S. 23° E. 168 ft., N. 5° W. 183 ft., N. 6° E. 182 ft., N. 16° W. 366 ft., N. 32°30' W. 360 ft., N. 23° W. 246 ft., N. 14° W. 328 ft., S. 37° 45' E. 1212 ft., S. 35° E. 515 ft., S. 26° 40' E., 312 ft., S. 22° 30' E. 605 ft., S. 24° E. 665 ft., S. 39° E. 1154 ft., S. 51° 50' E. 1526 ft., S. 75° E. 917 ft., S. 68° E. 846 ft., S. 81° E. 1543 ft., S. 21° 15' E. 82 ft., S. 53° 30' W. 419 ft., S. 38° W. 146 ft., S. 21° W. 550 ft., S. 37° 15' W. 200 ft., S. 38° 30' W. 432 ft., S. 23° 15' W. 160 ft., S. 1° E. 215 ft., S. 19° E. 760 ft., S. 17° E. 376 ft., S. 00° 30' E. 387 ft., S. 12° E. 205 ft., S. 36° E. 828 ft., S. 11° E. 182 ft., S. 9° 45' W. 566 ft., S. 12° E. 206 ft., S. 20° E. 436 ft., East 198 ft., S. 57° E. 120 ft., N. 86° 30' E. 112 ft. and S. 34° E. 202 ft., to the line dividing the counties of Cambria and Bedford. Said road being 5.66 miles long.

The construction of the above described piece of road, necessitating as it would, the construction of several bridges and also the maintenance of the same would require the expendiature of a very great deal of money ; would not accomodate any considerable number of people and is not necessary for the use or convenience of the public.

Witness our hands this 28th. day of February, A.D., 1919.

A. M. Shoemaker

John H. Forrest

Adam Shuman

Viewers.

ROAD NOTICE

Notice is hereby given that the Viewers appointed by the Court of Quarter Sessions of Cambria County, Pa., to view and determine as to the necessity for a public road in Summerhill Twp., Cambria Co., Pa.;

Beginning at the railroad station in the Village of Beaverdale, in said township, and to end in the public road leading to Pavia, Union Twp., Bedford Co., Pa. at a point where said road is intersected by the line dividing the counties of Cambria and Bedford;

will meet at the place of beginning, above noted, in the Village of Beaverdale aforesaid, on the 24th. day of February, 1919, at 10:30 o'clock a. m. for the purpose of performing the duties of their appointment.

A. H. Shoemaker,
Adam Shuman and
John H. Horrocks,
Viewers.

Ebensburg, Pa., 2/8/1919.

Now, Feby. 20 1919, service of the within notice is hereby accepted for the Commissioners of Cambria County, Pennsylvania.

James McElwee
Clerk

ROAD NOTICE

Notice is hereby given that the Viewers appointed by the Court of Quarter Sessions of Cambria County, Pa., to view and determine as to the necessity for a public road in Summerhill Twp., Cambria Co., Pa.;

Beginning at the railroad station in the Village of Beaverdale, in said township, and to end in the public road leading to Pavia, Union Twp., Bedford Co., Pa. at a point where said road is intersected by the line dividing the counties of Cambria and Bedford;

will meet at the place of beginning, above noted, in the Village of Beaverdale aforesaid, on the 24th. day of February, 1919, at 10:30 o'clock a. m., for the purpose of performing the duties of their appointment.

A. M. Shoemaker,
Adam Shuman and
John H. Horrocks,
Viewers.

Ebensburg, Pa., 2/8/1919.

Now, Feby., 1919, service of the within notice is hereby accepted by the undersigned Supervisors of the Township of Summerhill, Cambria County, Pennsylvania.

H S Bruchu

Owen J. Jones

Nick Grimm

Supervisors.

ALFRED M. SHOEMAKER
ATTORNEY-AT-LAW
EBENSBURG, PA.

Cost of View

Adam Shuman

2½ Days —— 12.50

198 miles —— 9.90

John H. Horrocks

2½ Days 12.50

162 miles 8.10

A. M. Shoemaker

Lifting Order .90

6 Days —— $30.00

182 miles 9.10

Survey 10.00

Drafting 15.00

Tracing cloth .60

65.60

C. R. Brown, Chairman 3.00

Ogdalinda, Pa

[redacted]

Commonwealth of Pennsylvania, }
County of Cambria. } SS.

At a Court of Quarter Sessions of the Peace of the County of Cambria held at Ebensburg, in the said County, on the 28th *day of* January *A. D. 1919, before the Honorable Judge of the said Court: Upon the petition of divers inhabitants of the Township of* Summerhill, *in the said County, setting forth that they labor under inconvenience for want of a* Public *road or highway, to* begin at the railroad station in the Village of Beaverdale, in said township of Summerhill, and to end at a point in the public road leading to Pavia, Union Township, Bedford County, Pennsylvania, where the same is intersected by the division line between Cambria and Bedford Counties, said ending point being five and one half miles distant from Pavia, and the intersection of the public road leading from Bedford to Butlersville

and therefore praying the Court to appoint proper persons to view and lay out the same according to law. The Court, upon due consideration had of the premises, do order and appoint Alfred Shoemaker, C.E. *surveyor, and* Adam Shuman, and John H. Horrocks *viewers, to view the ground proposed for said road, and if they view the same, and shall agree that there is occasion for such road, they shall proceed to lay out the same, having respect to the shortest distance and the best ground for a road, and in such manner as shall do the least injury to private property, and also be as far as practicable, agreeable to the desires of the petitioners, and that they make a report of their proceedings to the next Court of Quarter Sessions to be held for said County, stating particularly whether they judge the same necessary for a public or private road, together with a plot or draft thereof, and the courses and distances, and references to the improvements through which it may pass.*

By the Court.

Attest:

Frank C. Robb, *Clerk.*

NOTE. "It shall be the duty of all persons appointed in the several counties of this Commonwealth to view and review any public or private road or bridge, if they shall decide in favor of locating said road or bridge, to endeavor to procure from the person or persons over whose land such location may be made releases from all claims for damages that might arise from the opening of such road or the building of such bridge; and in every case where said viewers shall fail to procure such releases, and it shall appear to them that any damages will be sustained, it shall be their duty to assess the damages and make report thereof signed by a majority of their number, and return the same, together with all releases obtained, to the Court of Quarter Sessions, and the damages so assessed shall be conclusive, or may be subject to appeal, review or modification, as may be provided by existing laws in the different counties of this Commonwealth."

"The persons appointed as aforesaid shall view such ground, and if they shall agree that there is occasion for a road, they shall proceed to lay out the same, having respect to the shortest distance, and the best ground for a road, and in such manner as shall do the least injury to private property, and also be, as far as practicable, agreeable to the desire of the petitioners."

"The viewers, as aforesaid, shall make report at the next term of said Court, and in the said report shall state particularly: First, who of them were present at the view, second, whether they were severally sworn or affirmed; third, whether the road desired be necessary for a public or private road; they shall also annex and return to the Court a plot or draft thereof, stating the courses and distances, and noting briefly the improvements through which it may pass; and, whenever practicable, the viewers shall lay out the said roads at an elevation not exceeding five degrees (except at the crossing of ravines and streams), where, by moderate filling and bridging, the declination of the road may be preserved within that limit."

NO. 2, December SESSION, 191 8

Order to view a Public road in Summerhill Township running from Beaverdale to Bedford and Cambria County Line.

MAR 6 1919 CERTIFIED

Viewers.

Alfred Shoemaker, C.E.
Adam Shuman
John H. Horrocks

Clerk Robb. 90 cts.

Filed 4 March 1919 Q.S.
Court

March 1919 Confirmed Nisi
3 June 1919 Confirmed Absolute

IN THE COURT OF QUARTER SESSIONS OF CAMBRIA COUNTY, PENNSYLVANIA.

TO THE HONORABLE THE JUDGES OF SAID COURT:

The petition of the undersigned, residents and citizens of the Township of Summerhill, in said County, and vicinity, respectfully represent:

That they labor under great inconvenience for want of a public road to begin at the railroad station in the Village of Beaverdale, in said Township of Summerhill, and to end at a point in the public road leading to Pavia, Union Township, Bedford County, Pennsylvania, where the same is intersected by the division line between Cambria and Bedford Counties, said ending point being five and one-half miles distant from Pavia, and the intersection of the public road leading from Bedford to Butlersville.

Your petitioners, therefore, pray the Court to appoint three persons qualified according to law, to view the ground proposed for such road, and if they see fit, to lay out the same and make report of their proceedings to the next term of this Court.

And they will ever pray &c.

H S Boucher
Herbert Bateman
G Is Mulholland
Clair Yoder
Thomas Dale
Wm H. Yoder
Eldis Baker
Grant Yoder
A. E. Shawver
Alex Addleman
A. T. Williams
R. M. Roland
S. E. Gnagie
O. A. Silvernail
Chas. A. Kennedy
C. H. Cook

Jake Shannon
H. Cook
Gerald Dennison
B. F. Mock
Dan J. Martin.
Louis Martin
Leo Martin
W. H. McConnell
Owen J. Jones
John McCormick
John Karnes
Hurdlack?
Joseph Dailey
M. J. Boyle.
Elmer Klapper
Ellis H. Nicholls
Edw Jones
Hewlett C. Jones
Leonard Liesle
C. H. Fee

Joseph Slifko Beaverdale Pa
Mike Slifko " " " "
Jadlenbaugh " " " "
David my x mark Plummer

Sinary Yoder
I. J. Wingfield
George Hughes
James Udderman
J. L. Walker
Keenen & Co.
Jay Nataw
Andrew Gillespie
Jos Krupsko
Jacob Karnes
James A. Perow
J. L. Leather
John Redgroan
W. C. Shuster

Sam Profaizer Beaverdale Pa.
E. S. Burnett "
Harvey L. Heilman
Walter L. Heilman
Hillsick
Wm Joseph
A. Nelson

John Eadens
G. V. Hoyt
Matt Snyder
James A. Burke
John Jamison
David J. Williams
S. J. Jamison
M. Devine
M Nelson
Cyrus D. Boyle
Geo. Wile
Frank
Jno. Ely
Jno. C. Cumming
G. B. Davis

Thos Bateman
J. W. Burkey
W. C. Partridge
A. M. Kercher
John. G. Robinson
James L. Parks
Abey Dreyf.
Wm C. Brown.
Arthur Patmore
James Parks
A. Krantz
J. C. Macdonald
E. B. Irvin
Elmer Plummer
J. P. McKinley.
William Bailey Senior & Junior
William Bailey Junior

John Abrams
Frank Herrick.
Wm. Bonnell
Roy L. Plummer
John Parks
Wm. Edwards Jr.
Edw Hunter
Sam W. Edwards
Henry Nicholson
John Mauck
Jay L. Hodson
Patrick Parks Sr
John Mellon
T. D. Allenbaugh
Lincoln Roberts

A Gerber

Andrew Buzanovich

Sid Imler

J S Collings

George Flack

Lorenzo D Batsman

J Ebert

Nick Cuzan Supervisor Serv. Dist.

H A Travers Beaverdale Pa

George Cindyhovich Beaverdale Pa

P Gasparich Beaverdale Pa

Matt Chiabe

Nick Vega

Andy Cramer

Lorenzo Cramer

Jim Evans

John Reff Jr

Henry Crum

Albert Rose

Joseph L Nicolet

J. L. Curran

John Montimbro

Enthus. Gasbarro

J. P. Burnett

N. D. Fiederfer

John Dolfo

R. A. Lucas

John Jakovac

Henry J. Lucas

Robert White

R. E. Fisher

Lee Plummer

John A. Nicholls

James Robb

STATE OF PENNSYLVANIA | SS:
COUNTY OF CAMBRIA |

Before me, the subscriber, a Justice of the Peace in and for said County, personally came H S Bouchus, who being duly sworn according to law doth depose and say that the facts, matters and things set forth in the above and foregoing petition are true and correct.

H S Bouchus

Sworn and subscribed before me this 10th day of January, A. D. 1919.

Oliver Evans
Justice of the Peace.

My Commission expires 1920

TO THE TOWNSHIP SUPERVISORS OF SUMMERHILL TOWNSHIP AND THE COUNTY COMMISSIONERS OF CAMBRIA COUNTY, PENNSYLVANIA.

GENTLEMEN:

You are hereby notified that an application will be made to the Court of Quarter Sessions of said County of Cambria on Tuesday, the 28th day of January, 1919, at ten o'clock A. M., for the appointment of viewers to view the premises and report to the Court the expediency of laying out a public road to begin at the railroad station in the Village of Beaverdale, in said Township of Summerhill, and to end at a point in the public road leading to Pavia, Union Township, Bedford County, Pennsylvania, where the same is intersected by the division line between Cambria and Bedford Counties, said ending point being five and one-half miles distant from Pavia and the intersection of the public road leading from Bedford to Butlersville.

January 15, 1919.

Edward Crain
Attorneys for Petitioners.

January 27, 1919, I hereby accept service of the above notice for the Commissioners of Cambria County.

James McElwee, Clerk

January 21, 1919, we hereby accept service of the above notice.

W. S. Bowers
Nick Crum
Owen J. Jones
Township Supervisors for Summerhill Township.

No 2 December Term 1918

In the Court of Quarter Sessions of Cambria County.

PETITION of the citizens and residents of Summerhill Township to lay out a road in Summerhill Township, Cambria County, Pennsylvania, running from Beaverdale to the Bedford County line.

Filed 28 January 1919

And now, January 28, 1919, Alford Shoemaker, Adam Shoemaker, John H. Hornberger are appointed as viewers, as within prayed for.

By the Court

EVANS & EVANS
EBENSBURG, PA.
JOHN E. EVANS CHAS. S. EVANS