Not Microfilmed

RD #4

Sept. 1911

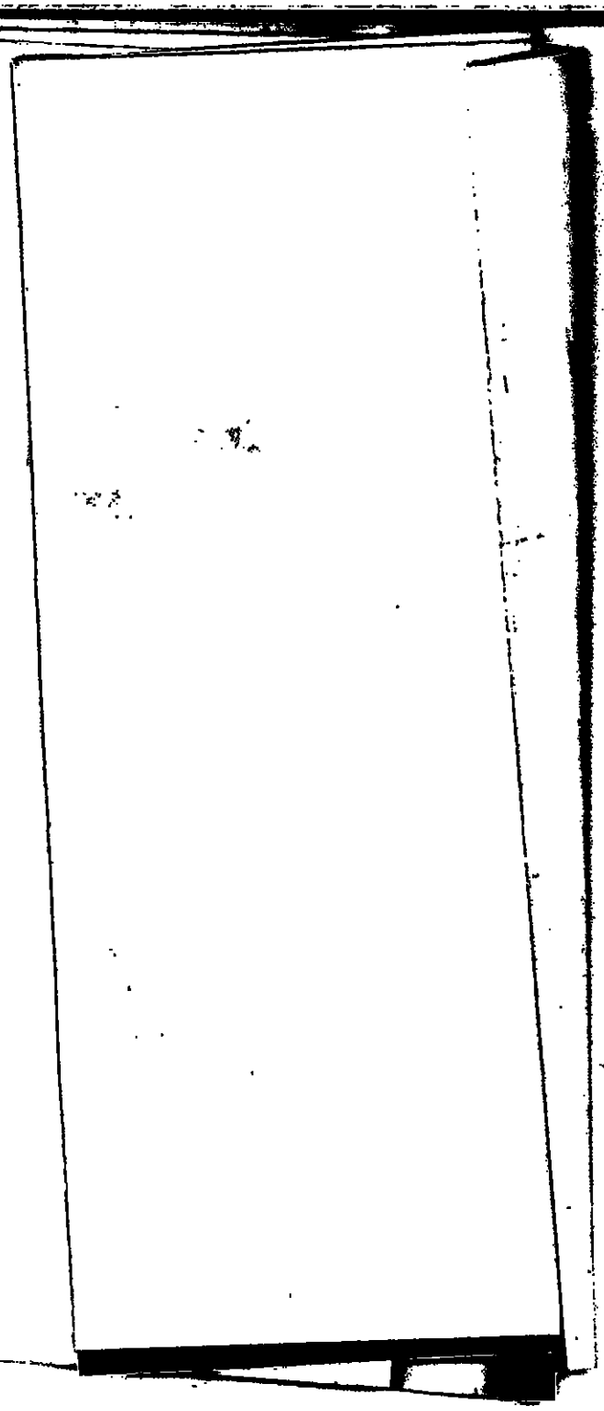

5+0 5+50 6+00 6+50

1220

1210

1200

1205.52 Ft. Grade

1880.34

1240

1235

1230.8

1209.32 Ft. Grade

930.4

30.0

Reinforced Concrete Retaining Wall

1200.48

14'-6"

18'-0"

8'-1"

SECTION THRU FLOOR

DALE BORO.

3' 24' 3'

MESSENGER STREET

5'

5'

S 1°-45' E.

VON LUNEN

1215.8

1208.8

1225

S 87°-53' W

33.14

CENTER LINE OF STREET

STREET

CITY LINE

LINES OF EXISTING BRIDGE

NOTE: ADDIONAL RIGHT-OF-WAY TO BE FURNISHED BY DALE BOROUGH.

JOHNSTOWN CITY

8' 24' 8'

MESSENGER ST.

NOTE:-
PROPOSED BRIDGE IN RED

PLAN OF LOCATION
FOR
COUNTY BRIDGE
AT INTERSECTION OF
SOLOMAN'S RUN AND VON LUNEN ROAD
SITUATE IN
DALE BORO. CAMBRIA COUNTY, PA.

OCT 30 1911

AS VIEWED BY

SCALES
VER. 1"=10'
HOR. 1"=10'

VIEWERS APPOINTED BY THE COURT

O.P.T. W.L.D. E.M.A.

"Precise" CROSS SECTION PAPER. 10 x 10 = 1 INCH.

"Precise" CROSS SECTION PAPER. 10 x 10 = 1 INCH.

R.D. #4 Sept. 1911

Rat Microfilmed

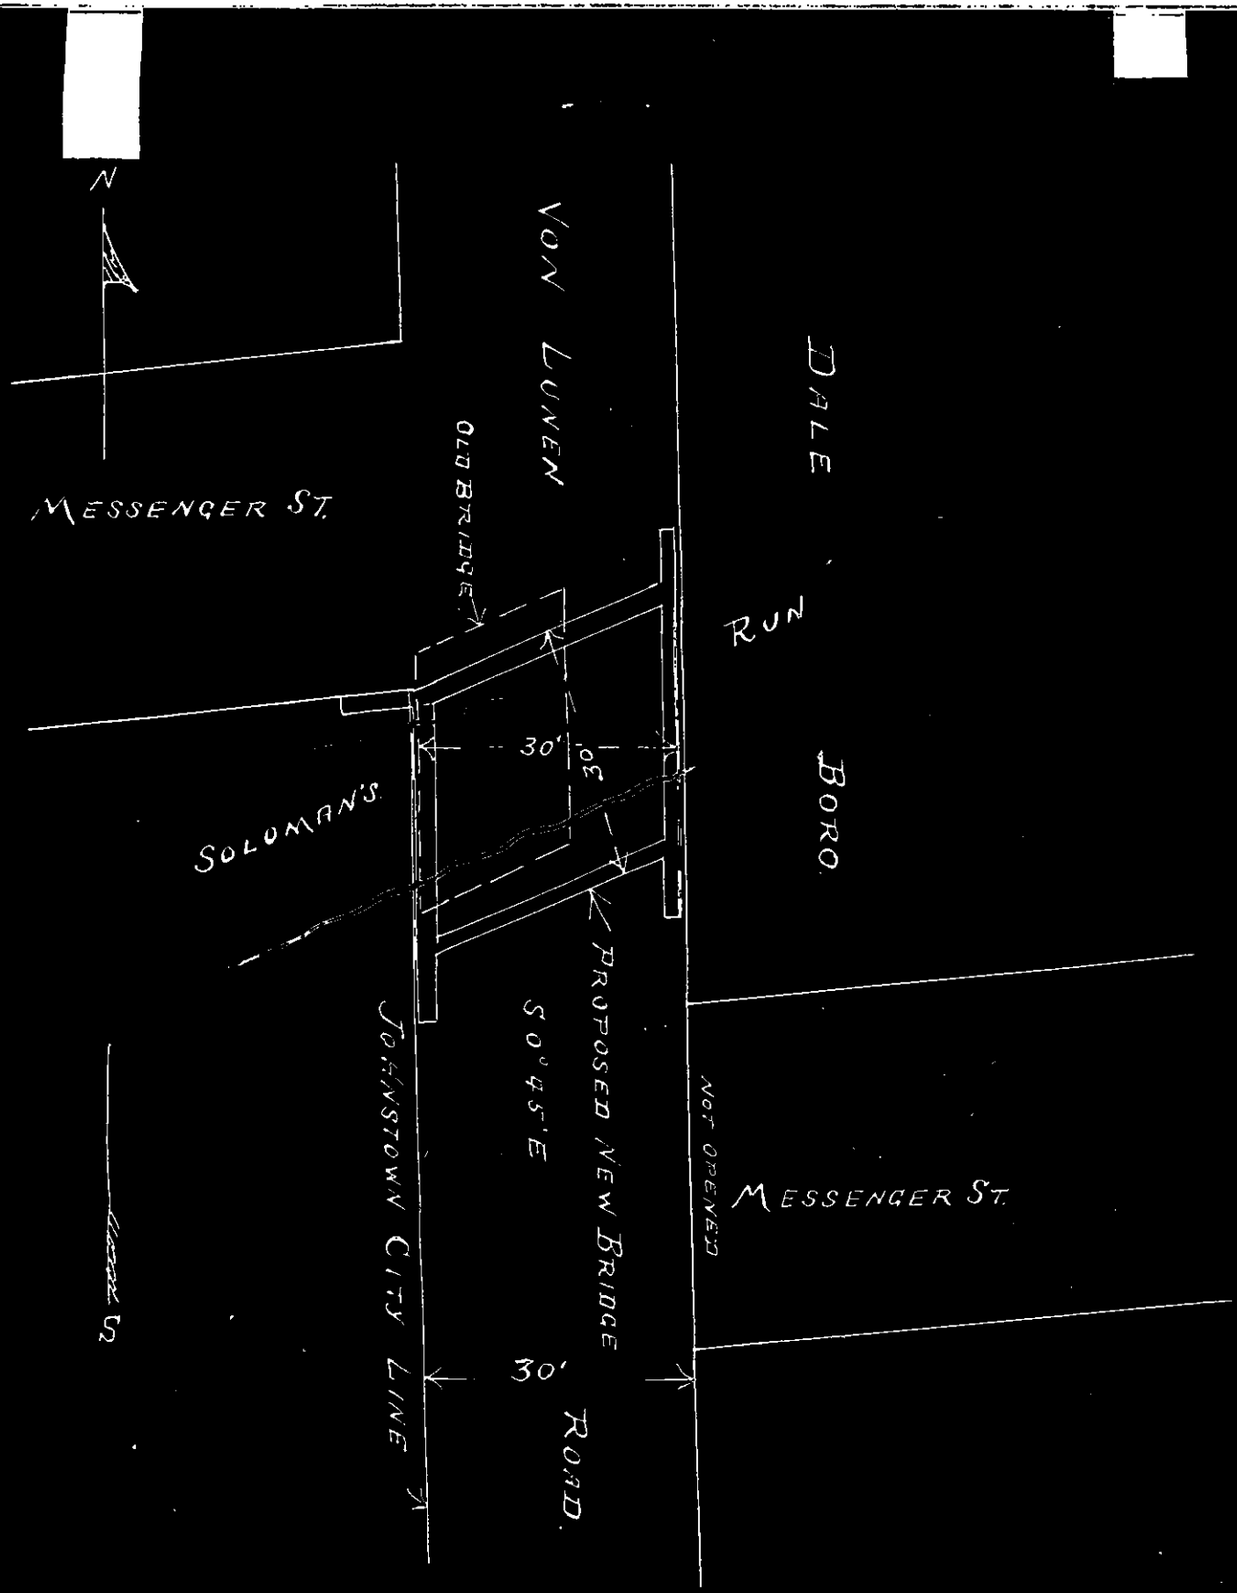

MAP OF

PROPOSED COUNTY BRIDGE

DALE BORO. CAMBRIA CO., PA.

Scale 1" = 20' Viewed Oct. 30-1911.

Viewers appointed upon an order of the Court of Quarter Sessions dated Sept. 4-1911.

A. M. SHOEMAKER.

P. F. CAMPBELL.

JOHN L. SINGER.

R E P O R T O F V I E W E R S .

TO THE HONORABLE FRANCIS J. O'CONNOR, PRESIDENT JUDGE OF THE COURT OF QUARTER SESSIONS OF CAMBRIA COUNTY, PENNSYLVANIA:

We, the undersigned, members of the Board of Viewers, appointed by your Honorable Court, to view the site proposed for the erection of a new bridge over Solomon's Run, where the same is crossed by Von Lunen road in Dale Borough, Cambria County, Pennsylvania as shown by the attached order; respectfully report:

That after having given due public notice of the view and of the time and place of meeting of the viewers, by printed hand bills posted in public and conspicuous places at and near the site of the proposed location for said bridge and notice having been served on the County Commissioners; all of us met in accordance with the notice given and having been first duly qualified according to law to faithfully perform the duties of our said appointment; we viewed the premises aforesaid and are of opinion that a new and more permanent bridge over Solomon Run where the same is crossed by Von Lunen Road at the intersection of Messenger Street with said Von Lunen Road in the Borough of Dale, is necessary, and that the erection of said bridge would be burdensome upon the inhabitantsoof said Borough and attended with more expense than is reasonable they should be required to bear.

And further report: that after a careful examination, we are of opinion that the suggested new bridge should be located, and be of the length and width as suggested by the plot or draft hereto attached and made a part of this report which said length and breadth are the same as noted on draft of the Boough Engineer

of said Borough of Dale, which said last mentioned draft showing location and dimension was submitted for reference to the Members of the Board of View and is hereto attached for reference.

Witness our hands this thirtieth day of November A. D. 1911.

A. M. Shoemaker.

P. F. Campbell

John L. Singer

VIEWERS.

Cost of View.

A. M. Shoemaker 2½ days 12.50
Expenses — — 2.65
P. F. Campbell 2 days 10.00
Expenses — — 1.75
John L. Singer 1 day 5.00
Expenses — — 4.00

BRIDGE NOTICE!

Notice is hereby given that the Viewers appointed by the Court of Quarter Sessions to view the site for a new Bridge over Solomon's Run, where the same is crossed by Von Lunen Road at the intersection of said Von Lunen Road with Messenger Street, in Dale Borough Cambria Co Pa

will meet at the site of said bridge in the ~~Township~~ Borough of Dale aforesaid, on the 30th day of October 191 1, at 10:00 o'clock A.M., for the purpose of viewing said ground.

Oct. 19th 191 1.

A. W. Shoemaker
P. F. Campbell
John L. Singer
Viewers.

Dennis accepted for County Commissioner.

Oct. 30- 1911

M E Bagell
Clerk

BRIDGE NOTICE!

Notice is hereby given that the Viewers appointed by the Court of Quarter Sessions to view the site for a new Bridge over Solomon's Run, where the same is crossed by Von Linnen Road at the intersection of said Von Linnen Road with Messenger Street in Dale Borough, Cambria Co. Penna

will meet at the site of said bridge in the ~~Township~~ Borough of Dale aforesaid, on the 30th day of October 191 1, at 10:00 o'clock A.M., for the purpose of viewing said ground.

P. F. Campbell
A. M. Shoemaker
John L. Singer
Viewers.

Oct 19th 191 1.

Commonwealth of Pennsylvania,
County of Cambria. } ss

At a Court of Quarter Sessions of the Peace of the County of Cambria held at Ebensburg, in the said County, on the 4 day of Sept. A. D. 1911, before the Honorable Judge of the said Court: Upon the petition of divers inhabitants of the ~~Township~~ Borough of Dale, in the said County, setting forth that they labor under inconvenience for want of ~~a~~ a new bridge is much needed over Salamon's Run where the same is crossed by Von Lunen Road, at the intersection on the said Von Lunen Road with Messenger Street, in the said Borough, County of Cambria and State of Pennsylvania, by reason of the fact that the present bridge is in a badly dilapidated condition and inadequate to accomodate the public travel over the same, and that the expense of erecting a new bridge would be too burdensome and expensive upon the inhabitants of the said Borough.

and therefore praying the Court to appoint proper persons to view and lay out the same according to law. The Court, upon due consideration had of the premises, do order and appoint A. M. Shoemaker surveyor, and P. F. Campbell and John L. Singer viewers, to view the ground proposed for said road, and if they ~~view the same~~, and shall agree that there is occasion for such road, they shall proceed to lay out the same, having respect to the ~~shortest distance and~~ the best ground for a ~~road~~ bridge, and in such manner as shall do the least injury to private property, and also be as far as practicable, agreeable to the desires of the petitioners, and that they make a report of their proceedings to the next Court of Quarter Sessions to be held for said County, stating particularly whether they judge the same necessary for a ~~public or~~ private road, together with a plot or draft thereof, ~~and the courses and distances, and references to the improvements through which it may pass.~~

By the Court.

Attest:

S. S. Kinkead, Clerk.

NOTE. "It shall be the duty of all persons appointed in the several counties of this Commonwealth to view and review any public or private road or bridge, if they shall decide in favor of locating said road or bridge, to endeavor to procure from the person or persons over whose land such location may be made releases from all claims for damages that might arise from the opening of such road or the building of such bridge; and in every case where said viewers shall fail to procure such releases, and it shall appear to them that any damages will be sustained, it shall be their duty to assess the damages and make report thereof signed by a majority of their number, and return the same, together with all releases obtained, to the Court of Quarter Sessions, and the damages so assessed shall be conclusive, or may be subject to appeal, review or modification, as may be provided by existing laws in the different counties of this Commonwealth."

"The persons appointed as aforesaid shall view such ground, and if they shall agree that there is occasion for a road, they shall proceed to lay out the same, having respect to the shortest distance, and the best ground for a road, and in such manner as shall do the least injury to private property, and also be, as far as practicable, agreeable to the desire of the petitioners."

"The viewers, as aforesaid, shall make report at the next term of said Court, and in the said report shall state particularly: First, who of them were present at the view, second, whether they were severally sworn or affirmed; third, whether the road desired be necessary for a public or private road; they shall also annex and return to the Court a plot or draft thereof, stating the courses and distances, and noting briefly the improvements through which it may pass; and, whenever practicable, the viewers shall lay out the said roads at an elevation not exceeding five degrees (except at the crossing of ravines and streams), where, by moderate filling and bridging, the declination of the road may be preserved within that limit."

NO. 4 ..... Sept. ..... SESSION, 1911

Order for view of a bridge over Solomon's Run in Dale Borough.

Filed 4 December, 1911.
M. Jean Lapp.

Viewers.

A. M. Shoemaker
P. F. Campbell
John L. Singer

Clerk Muirhead ..... 90 cts.

M. B. Stephens.

EBENSBURG MOUNTAINEER-HERALD ELECTRIC PRINT.

Mon., March 4, 1912, the Bridge Committee to whom was referred the petition of citizens of Dale Borough praying for a view of a bridge over Solomon's Run in said Borough, reported that the petition be granted and that Messrs. A. M. Shoemaker, P. F. Campbell and John L. Singer be appointed viewers.

By the Court

To the Honorable the Judge of the Court of Common Pleas of the County of Cambria, now holding a Court of Quarter Sessions of the Peace in and for said County.

THE PETITION OF THE COMMISSIONERS OF THE COUNTY OF CAMBRIA RESPECTFULLY REPRESENTS:

That it having appeared to the Court, to the Grand Jury, and the Commissioners of the said County, that a bridge over Solomons Run *at the place where a public highway from* on VonLunon Street *in* Dale Borough *crosses the said Creek, in the Township of* Dale Borough, *in said County, was necessary, and that it would be too expensive for the said Township to erect said bridge; and the same having been entered of record, your petitioners procured an estimate to be made as nearly as might be, of the expense of the same, and did proceed to have such bridge erected, by entering into a contract with* Chas. Schenklemyer & Sons *of* Johnstown, Pa., *for the building of the superstructure Bridge for the sum of $* 2570.00; *and with* ----------, *of* ----------, *for the superstructure*; *and that the said bridge is now completed agreeably to the said contracts.*

Your petitioners, therefore, pray the Court to appoint six fit persons to inspect said bridge and the workmanship thereof, agreeably to the Act of Assembly, and to make report to the next Court of Quarter Sessions to be held in and for the said County.

ATTEST:

M. E. Trexler
Clerk.

Alexander Davis
D. C. Anderson.
J. N. Olson.
Commissioners of Cambria County.

No. 4 Sept Term. 1912.

PETITION

Of the County Commissioners for the appointment of inspectors to inspect the bridge across

Solomons Run ~~#####~~ *in*

Dale Borough ~~########~~

And now Aug 12 *A. D. 1912, the within petition read and considered and the following persons appointed Inspectors:*

Joe Erb

Wm. Rigby

Jas. P. Jones

D. L. Wiand

C. L. Ribblett

Geo. ~~K~~. Gregory

To make report to the next Court of Quarter Sessions.

By the Court

Attorney.

Filed 14 Aug 1912

4 Sept-11

TO THE HONORABLE M. B. Stephens,

PRESIDENT JUDGE OF THE COURT OF COMMON PLEAS
OF CAMBRIA COUNTY:

We, the undersigned, having been appointed by the Court to inspect the Bridge recently erected by Cambria County across Solomon's Run on VonLunen Street in Dale Borough, after having been severly sworn, state that we have attended to the duties of the appointment, and beg to report as follows:

Superstructure Plan

That having examined the bridge and abutments we find it to be erected according to the contract, plans and specifications, and in a workmanlike manner, and we do hereby approve the same and recommend that the Contractor Chas. Schenkemeyer & Sons, be allowed ~~for extra work done to the wing walls on the above bridge ---------- yards at $ ---- per yard or ---------- in addition to~~ the contract price of said bridge.

Witness our hands and seals this 17th day of August 1912,

George E Gregory (Seal)
Elias L Riblet (Seal)
W. L. Diamond (Seal)
Jos. A. Cole (Seal)
J. P. Jones (Seal)
Jno. H. Rea (Seal)

Contract # 2570

2nd September Term

1911 R. B.

In re Bridge) In the Court of Quarter Sessions

in Dale Borough. (Cambria County, Pa.

) No. 4 Sept. Sess. 1911, R. D.

14 Aug. 1912, Petition for Appointment of Inspectors filed.

And now, Aug. 12", A. D. 1912, the within petition read and considered and the following persons appointed Inspectors: Joe Erb, Wm. Rigby, Jas. P. Jones, D. L. Wiand, C. L. Ribblett, Geo. Gregory to make report to the next Court of Quarter Sessions.

By the Court.

Extract from the Record,

Certified Aug. 19" A. D. 1912.

A. A. Kinkead

Clerk, Q. S.

No.4 Sept. Term 1911 R.D.

Bridge in ~~Hanover Township~~
Dale Borough

Report of Inspectors.

Filed 20 Aug 1912

To the Honorable Francis J. O'Connor, President Judge of the Court of Quarter Sessions of the Peace, in and for the County of Cambria and State of Pennsylvania:

The petition of the undersigned citizens and taxpayers of the Borough of Dale, County of Cambria and State of Pennsylvania, respectfully represent:

That a new bridge is much needed over Solomon's Run where the same is crossed by Von Lunen Road, at the intersection of said Von Lunen Road with Messenger Street, in the said Borough of Dale, County of Cambria and State of Pennsylvania, by reason of the fact that the present bridge is in a badly dilapidated condition and inadequate to accommodate the public travel over the same, and that the expense of erecting a new bridge would be too burdensome and expensive upon the inhabitants ofthe said Borough.

Your petitioners, therefore, pray your Honorable Court to appoint proper persons to view the premises and to take such order on the subject as is required by law.

W. L. Hiland	190 David St. Dale Borough
David McLeary	913 Leman St Dale
J. W. Miller	
Jos. R. Hammond	920 Bedford St Dale Borough
Ralph L Ferkalik	
Guy F. Mitchell	
Geo H. Gorbutt	
Geo Kessel	713 Bedford St
Harry Spangler	
W. B. Johns	721 Bedford St

Ben Strayer	745 Bedford St
Clarence Bonus	Dale Ter 202
Chas Dickert	825 Bedfort St
Joseph Schwing	821 " "
E P Jones	908 Bedford St
Clark Swasey	Valhaven Apts
R J Closs	Rear of Hommel
W H Shaffer	739 Strayer St
L N Flowers	181 David St
Jos Yoder	203 David St
Harvey M Lamison	221 David St
James A Shelley	198 David St
John C Foust	747 Bedford St
John Belgner	807 Bedford St
H E Nycum	734 Bedford St
Emanuel Saville	291 Strayer St Dale Bor
A L Gramling	133 Strayer St Dale
Albert Herring	745 Bedford St
Chas Rigby	225 Cliff St
A C Rhoades	591 Bedford St
Harry Wadding	924 Mc Kinley St
Reuben Miller	211 Cliff St
Charles Kline	310 Cliff St Dale Bor
B F Stull	#728 Bedford St Dale Bor
Ed K Bracher	706 Messenger St
A L Wagner	915 Nathaniel St
Wm H Gabert	808 Bedford St Dale Bor
First Lib Trustee	812 Loudoun Woods
J H Yoman	238 David St
Geo F Gordon	732 Messenger St Dale Bor

STATE OF PENNSYLVANIA, X
X SS:
COUNTY OF CAMBRIA, X

Personally appeared before me, the subscriber, a Justice of the Peace in and for the said County and State, George T. Gordon, one of the signers to the within petition, who being by me duly sworn according to law deposes and says that the facts set forth in the said petition are true and correct to the best of his knowledge and belief.

George T Gordon

Sworn and subscribed to before me this third day of August A.D., 1911.

Jos. R. Hummel
Justice of the Peace,
My Commission expires on first monday of May, 1912.
Johnstown, Pa.

Decree entered for County Commrs
Sept-4-1911

L E Indell
Clerk

No. 4 Sept. Term. 1911

In the Court of Quarter Sessions of Cambria Co.

Petition

of

Inhabitants of Borough of Dale for view of Bridge over Solomons Run in said Borough.

Filed 4th September, 1911.

Sept 4th 1911 the within petition read and considered and Alfred M. Stoonaker Patrick G. Campbell and John L. Singer are appointed viewers as prayed for in the within petition and report to the court.

By the Court