
Not Microfilmed


RD #3

March Term

1923

Owen & Plummer

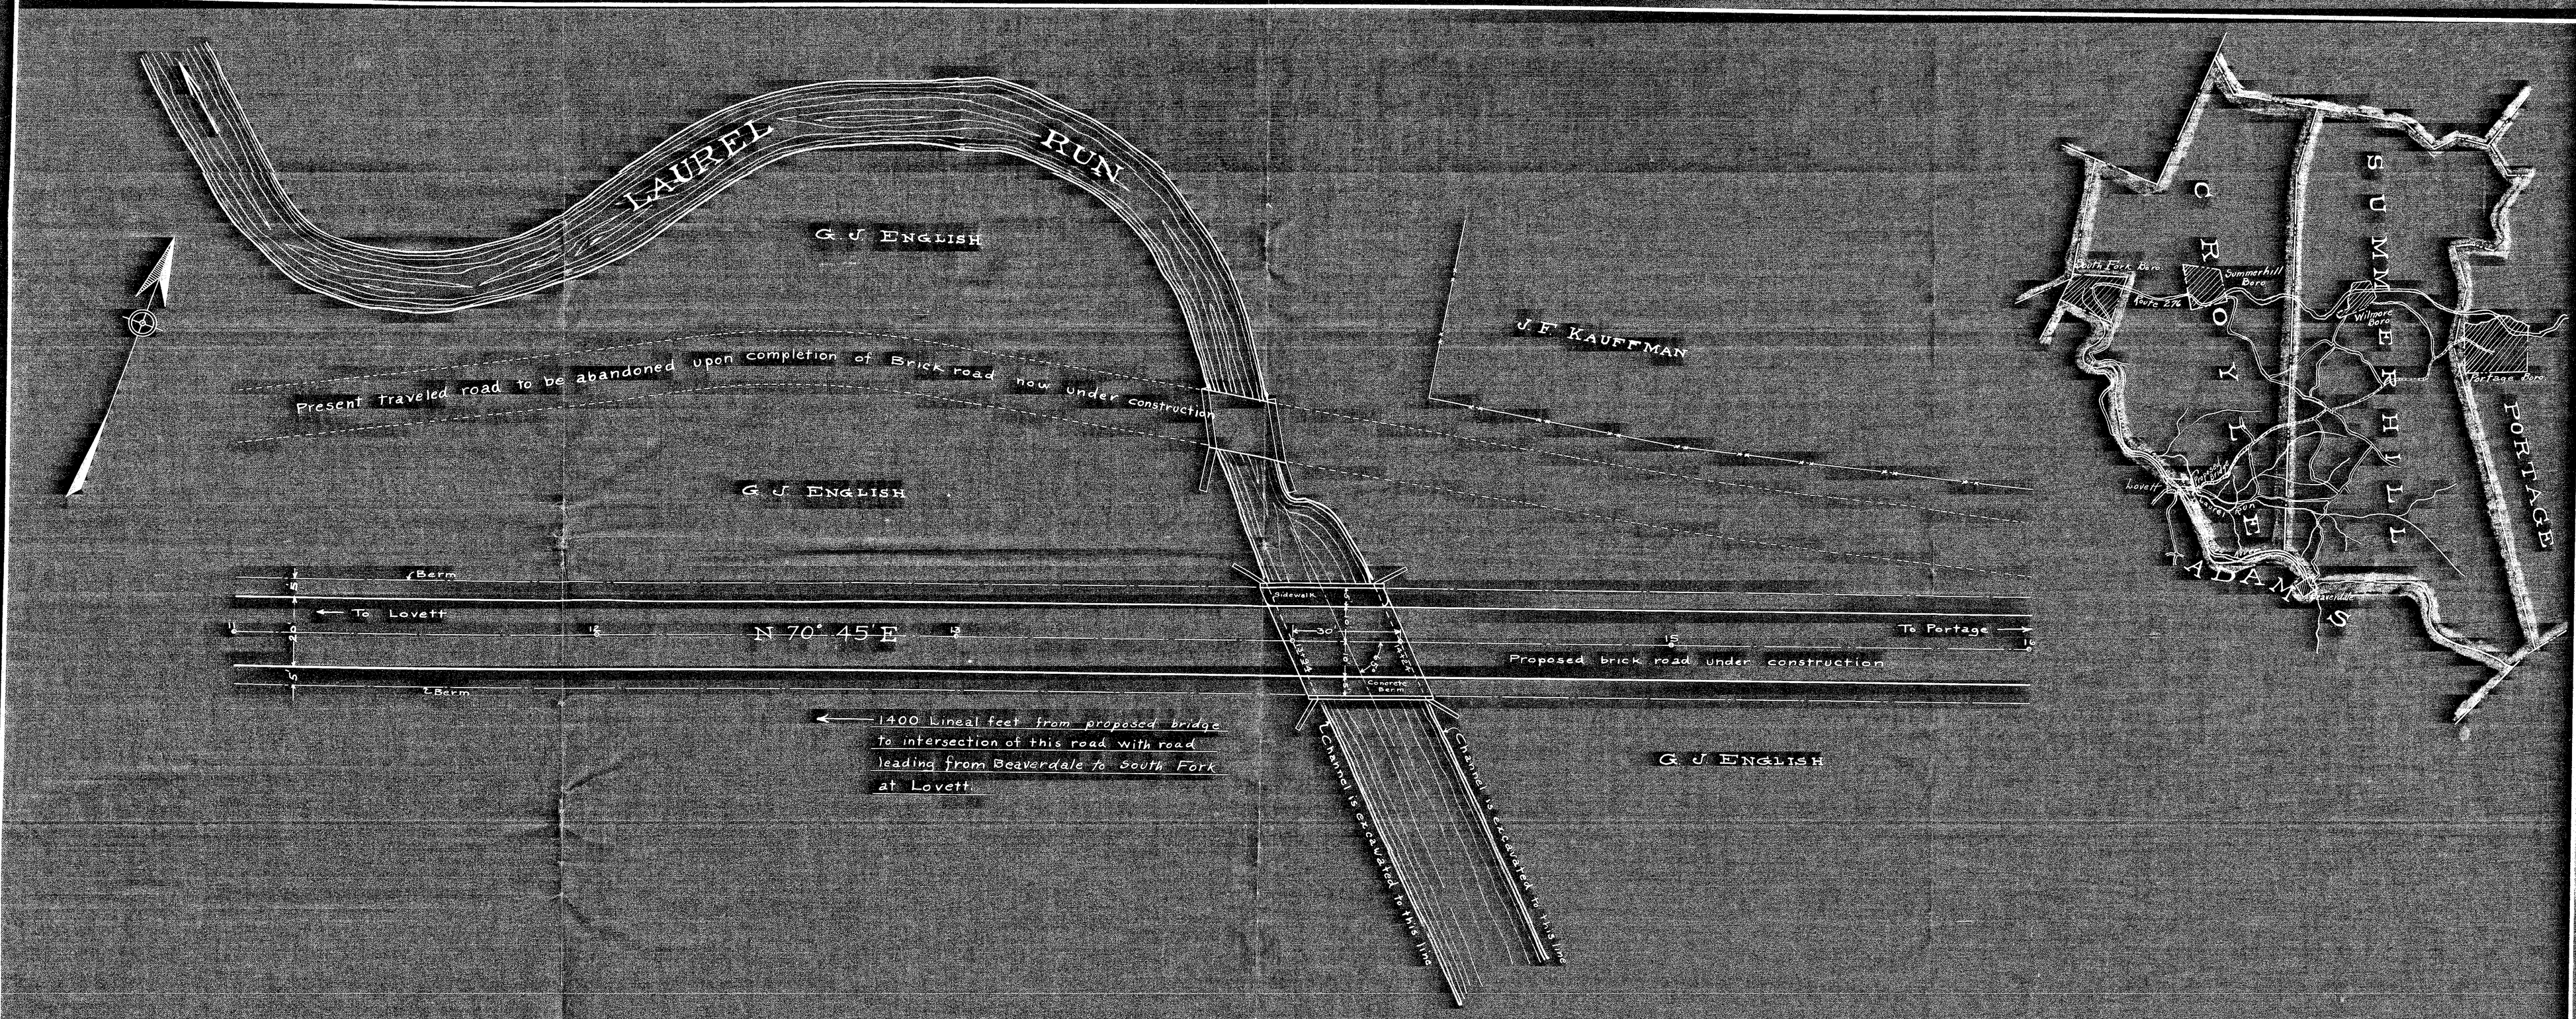

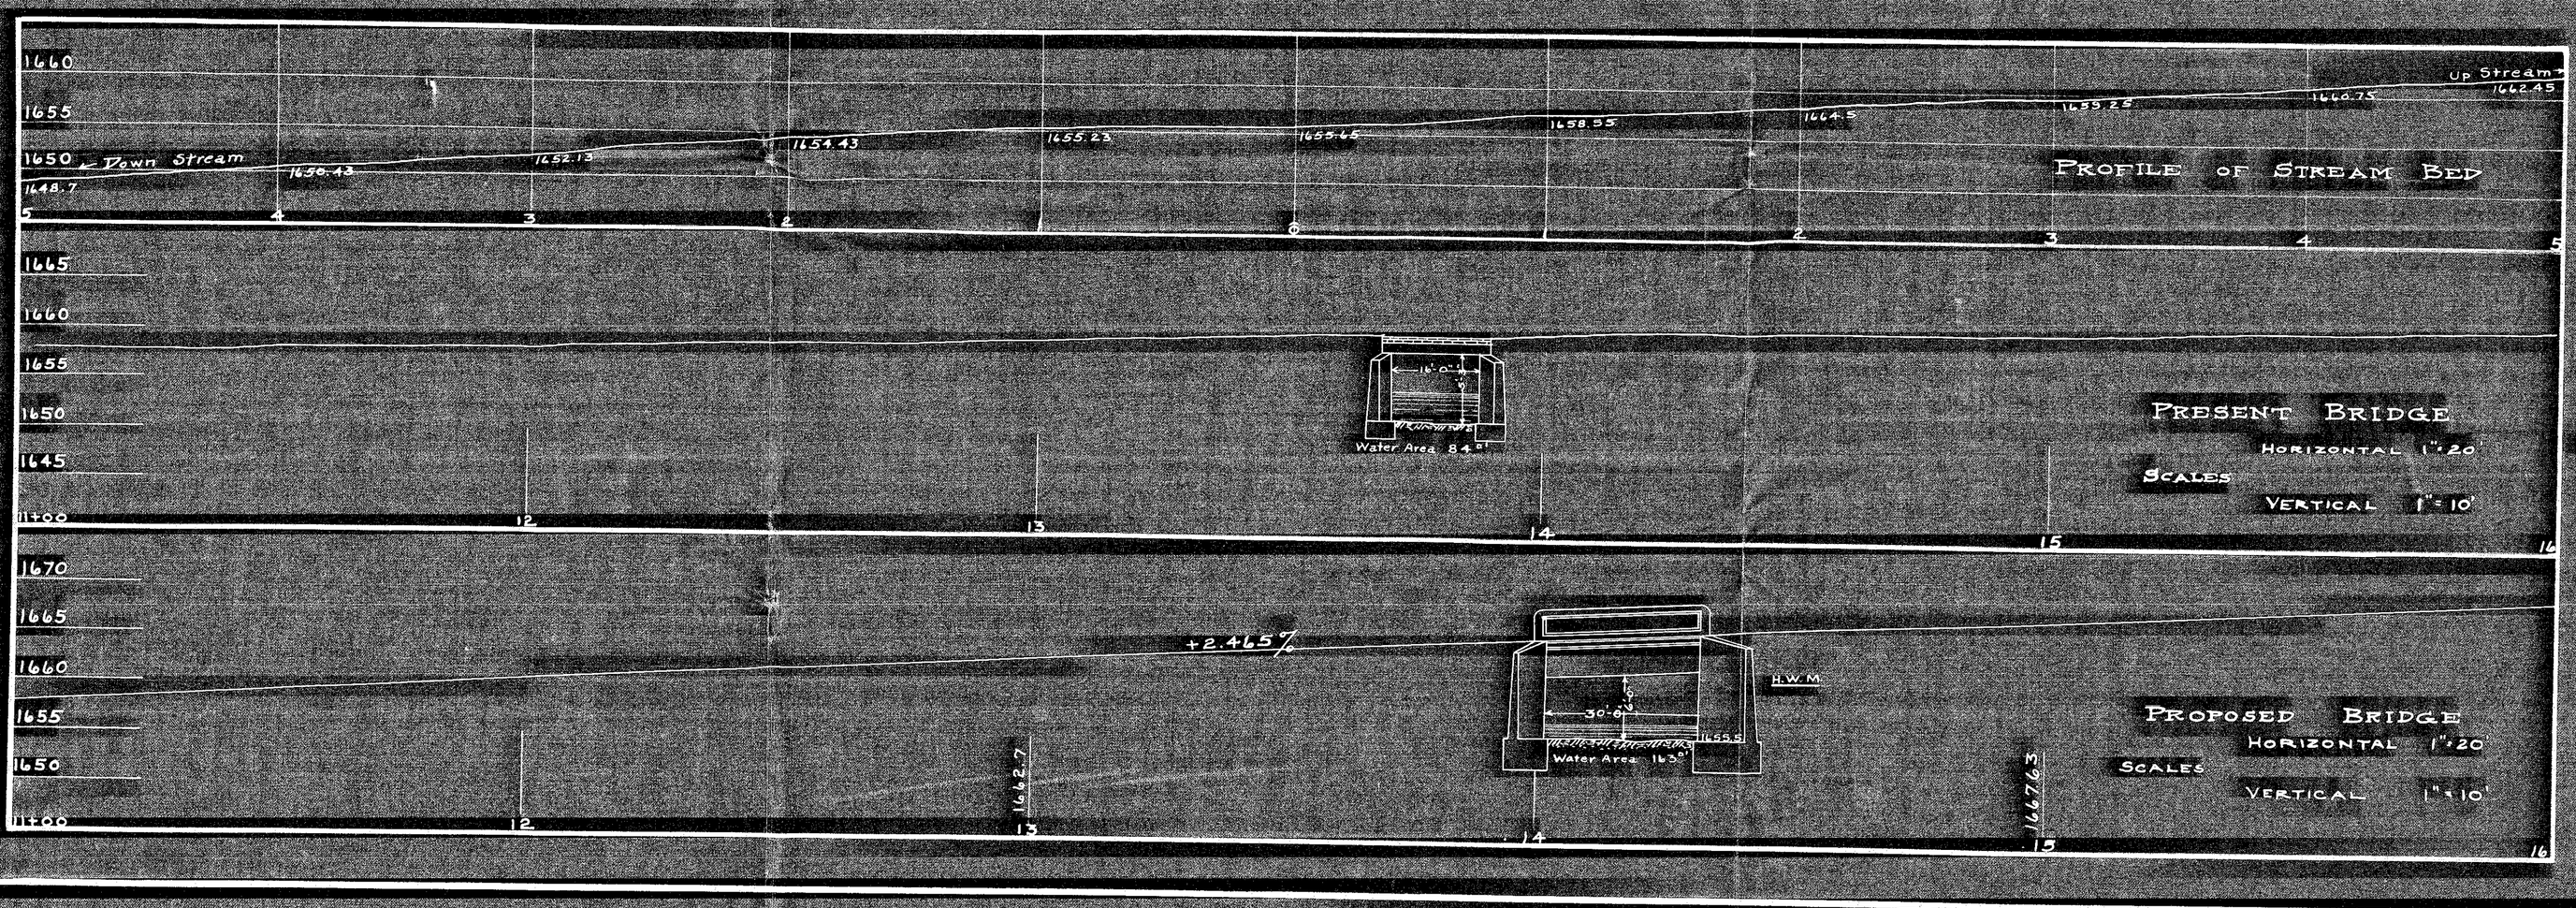

PROPOSED BRIDGE OVER LAUREL RUN

SITUATE NEAR

LOVETT, CROYLE TWP, CAMBRIA CO. PA.

APRIL 17, 1923

SCALE 1" = 20'

COURT ORDER

No. 3, MARCH SESSION 1923.

L. R. OWEN

PHIL CAULFIELD


ADAM SHUMAN

VIEWERS

Mablon Baumgardner

Location Plans
Napoleon St. Bridge

CITY
E
NAP
Plan
existi
1st &

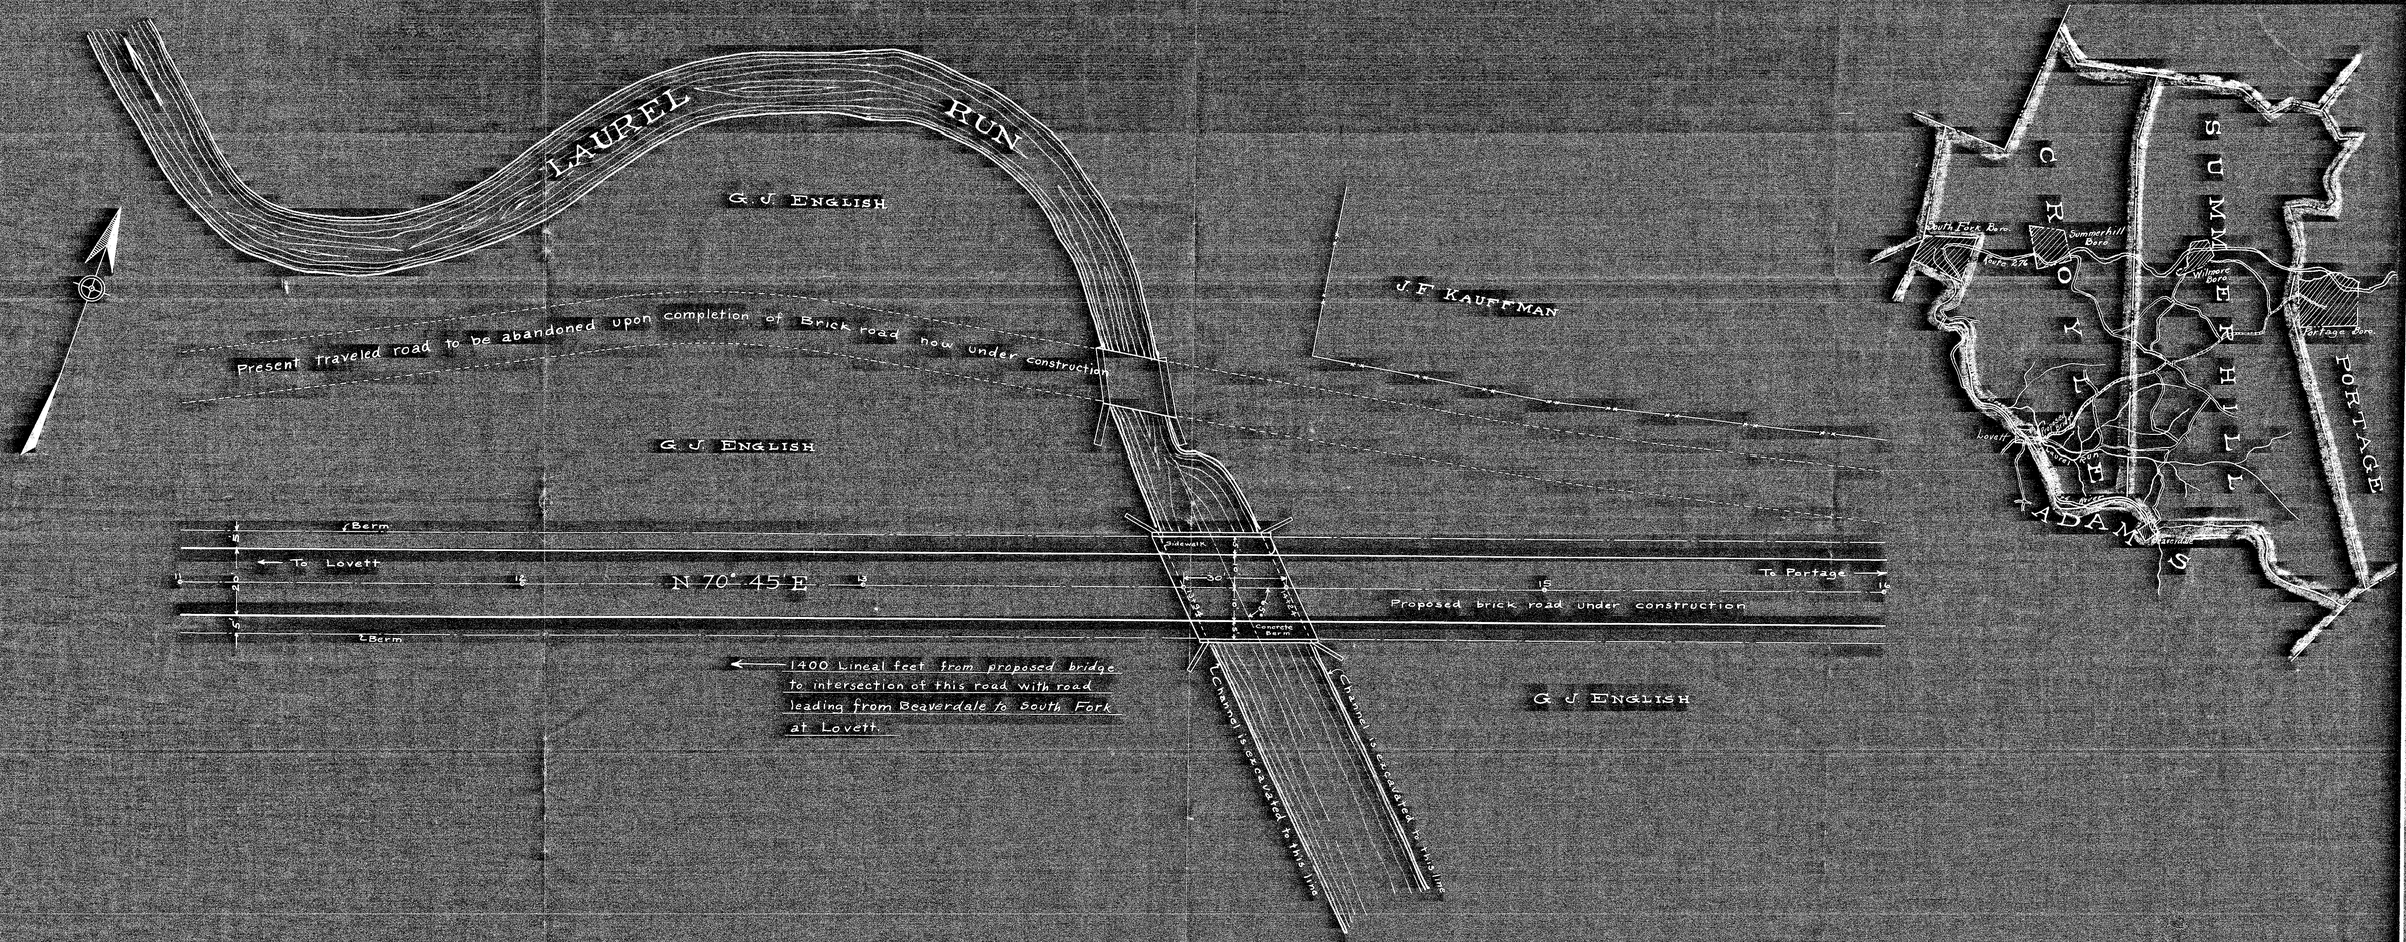

PROPOSED BRIDGE OVER LAUREL RUN

SITUATE NEAR

LOVETT, CROYLE TWP, CAMBRIA CO. PA.

APRIL 17, 1923.

SCALE 1" = 20'

COURT ORDER

No. 3, MARCH SESSION 1923

L. R. OWEN

PHIL CAULFIELD

ADAM SHUMAN

VIEWERS

Rat Mutation
RD #3
March Term
1923

PROPOSED ROAD

SITUATE IN CROYLE TWP., CAMBRIA CO., PA.

MAY 2, 1923.	A.M. SHOEMAKER.
JOHNSTOWN, PA.	L.R. OWEN.
COURT ORDER	PHIL. CAULFIELD.
NO. 5 MARCH SESSION 1923.	VIEWERS.

WILMORE COAL CO.

LOGAN COAL CO.

PENNSYLVANIA RAILROAD COMPANY

Improved Highway

Church

Δ 7° 44'
D. 1° 00
T. 387.26
L. 773.53

S 40° 08' E 755.91

S 47° 52' E 2310.86

S 39° 46' E 2075.10

RUTHFORD

1.47 MILES TO BEAVERDALE

TO BEAVERDALE

LIMIT OF VACATED ROAD

Δ 8° 00'
D 1° 00'
T. 135.21
L. 270.00

TO LOVETT

S 49° 30' W 1015.00

S 41° 27' E 660.48'

S 49° 05' E 225.90'

S 39° 36' E 606.96'

S 44° 21' E 601.40'

S 89° 41' E 384.0'

S 41° 26' E 348.0'

S 34° 20' E 344.10'

S 40° 41' E 384.0'

S 40° 10' E 600.0'

LIMIT OF VACATED ROAD

TO DUNLO

LENGTH OF PROPOSED ROAD, 6184.00
LENGTH OF VACATED ROAD 6519.13

PLAN
SCALE 1" = 200'

PROFILE
HORIZONTAL SCALE 1"=200'
VERTICAL SCALE 1"=10'

4600' @ + 1.42%

800' VERTICAL CURVE

784' @ + 2.50%

P.R.R. Track

1750
1740
1730
1720
1710
1700
1690
1680
1670
1660
1650

0+00 1710.32

46+00 1716.32

54+00 1732.0

61+84 1751.62

PROPOSED ROAD

SITUATE IN CROYLE TWP, CAMBRIA CO., PA.

May 2. 1923. — A. M. Shoemaker.
Johnstown, Pa. — L. R. Owen.
Court Order. — Phil. Caulfield.
No. 5 March Session 1923. — Viewers.



PLAN
SCALE 1" = 200'

LENGTH OF PROPOSED ROAD, 6184.00
LENGTH OF VACATED ROAD, 6519.13



PROFILE
HORIZONTAL SCALE 1"=200'
VERTICAL SCALE 1"=10'

Owen & Plummer,

LAUREL RUN

G. J. ENGLISH

J. F. KAUFFMAN

G. J. ENGLISH

Present traveled road to be abandoned upon completion of Brick road now under construction

Berm

To Lovett

N 70° 45' E

Berm

1400 Lineal feet from proposed bridge to intersection of this road with road leading from Beaverdale to South Fork at Lovett.

Sidewalk

Concrete Berm


Channel is excavated to this line


Channel is excavated to this line

To Portage

Proposed brick road under construction

G. J. ENGLISH

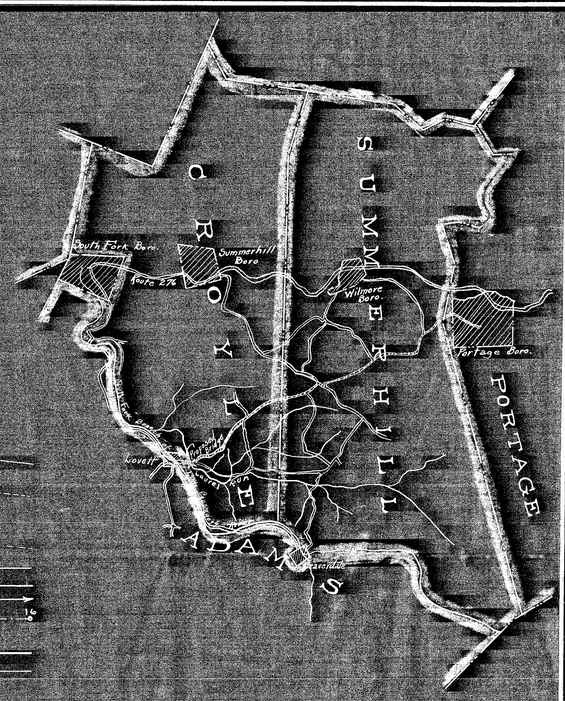

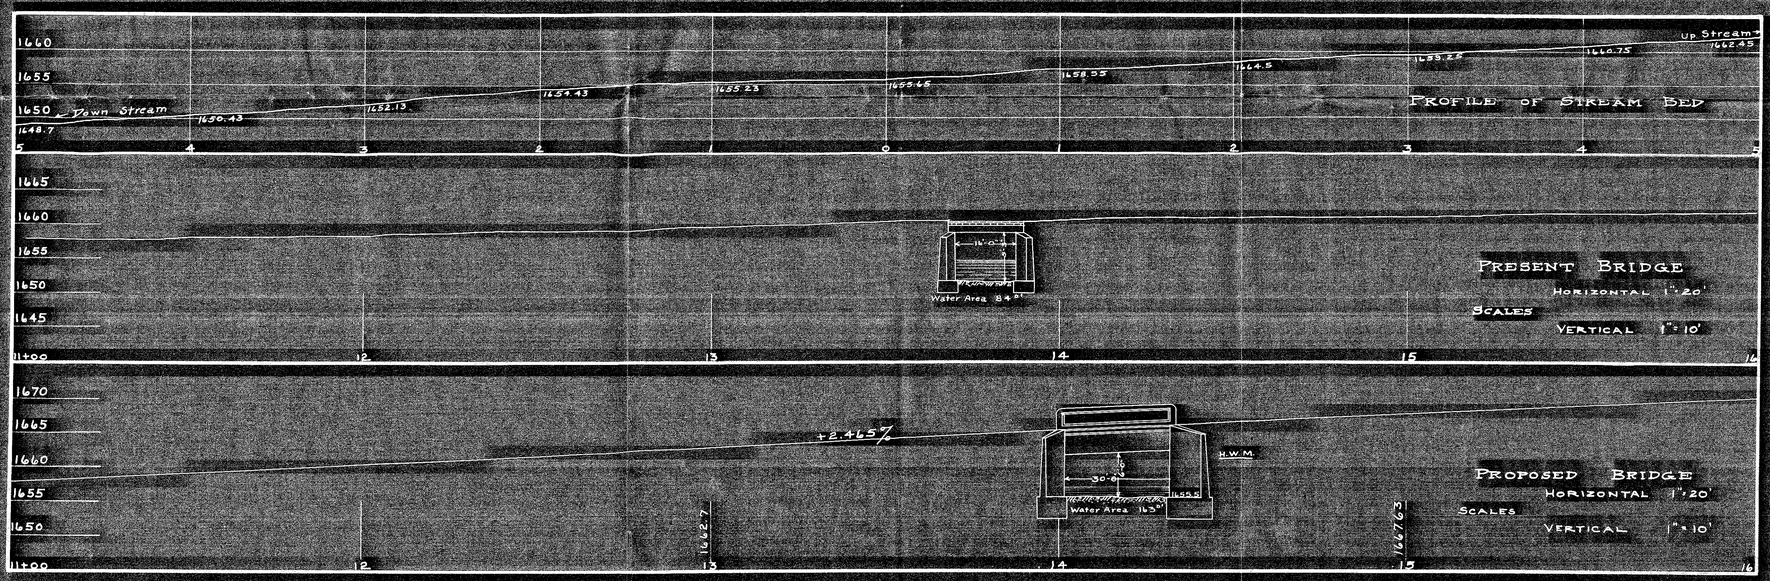

PROPOSED BRIDGE OVER LAUREL RUN

SITUATE NEAR

LOVETT, CROYLE TWP, CAMBRIA CO. PA.

APRIL 17, 1923. — L.R. OWEN

SCALE 1" = 20' — PHIL CAULFIELD

COURT ORDER — ADAM SHUMAN

No. 3, MARCH SESSION 1923. — VIEWERS

Not Microfilmed

RD#3

Mar. 1923

No 3 March Session
1923

The State vs
Orozco Jaramillo et al
Sandoval County, New Mexico
Indictment

Misdemeanor
Grand Jury.

Filed 8 June 1923

A True Bill

In re Petition for County Aid for Bridge over Laurel Run near the Village of Lovett, in Croyle Township, Cambria County, Pennsylvania.	IN THE COURT OF QUARTER SESSIONS OF CAMBRIA COUNTY, PENNSYLVANIA No. 3 March Term, 1923.

RECOMMENDATION BY THE GRAND JURY.

And now the 8th day of June A.D. 1923, the report of the Viewers in the above stated case having been, by order of the Court laid before the Grand Jury are of the opinion and do find that the aforesaid Bridge is necessary and that the erection of the same will require more expense than it is reasonable for the Township of Croyle in said County to bear.

We consider and find that it is proper to assist the Township of Croyle in the building and the erection of said Bridge and we therefore recommend that the Commissioners of Cambria County appropriate and furnish to the Township of Croyle out of the County Funds such sum of money to be used in the construction of said bridge as the said Commissioners of Cambria County may deem just and equitable, under all circumstances.

S. R. Yeager
Foreman, Grand Jury.

Now June 20, 1923, the foregoing recommendation of the Grand Jury is hereby approved.

By the Court.

IN THE COURT OF QUARTER
SESSIONS OF CAMBRIA COUNTY.

.....

NO. 3 March Sess. TERM, 1923.

.....

PETITION OF THE SUPERVISORS OF CROYLE TOWNSHIP FOR THE APPOINTMENT OF VIEWERS TO VIEW LOCATION OF BRIDGE ACROSS SOUTH FORK BRANCH OF THE LITTLE CONEMAUGH RIVER, NEAR THE VILLAGE OF LOVETT.

.....

Filed 21 March 1923

DECREE WITHIN.

.....

Lay to Glass Sr.

Henry W. Storey, Jr.
Alvin Sherbine,
Johnstown, Pa.

IN THE COURT OF QUARTER SESSIONS OF THE PEACE OF THE
COUNTY OF CAMBRIA.

.....

TO THE HONORABLE, THE JUDGES OF SAID COURT:

The petition of the undersigned, respectfully showeth:-

1.

That they are the duly elected, qualified and acting Supervisors of Croyle Township, Cambria County, Pennsylvania.

2.

That a bridge is much needed in said Township where the Knepper's Mill Road crosses Laurel Run, 1400 feet northeast of the crossing of this road with the South Fork Branch of the Little Conemaugh River, near the Village of Lovett, and that the expense of constructing the same is more than the inhabitants of said Township should bear.

Your petitioners, therefore, pray your Honors to appoint proper persons to view the premises, and to make such order on the subject as is required and directed by law in such cases, and they will ever pray.

John F. Price

Chas S. Stutzman

STATE OF PENNSYLVANIA :
COUNTY OF CAMBRIA : SS:

Before me, a Notary Public in and for the City of Johnstown, said County and State, personally appeared C. S. STUTZMAN, who being duly sworn according to law, deposes and says that the matters set forth in the foregoing petition are true and correct to the best of his knowledge, information and belief.

Sworn to and subscribed
before me this 19th day
of February, A.D., 1923.

Chas. S. Stutzman

Eliza Jane Davis
Notary Public

My commission expires Feb. 19, 1925.

D E C R E E

AND NOW, the 21 day of March, A. D., 1923, the within petition having been presented and read, and upon consideration thereof, Lewis R Owen Philip Coffield and Adam Shumaker are appointed Viewers to view the premises mentioned therein and to make return thereof at the next Term of the Court of Quarter Sessions of Cambria County, Pennsylvania, in accordance with the several Acts of Assembly in such case made and provided.

Samuel Lemmon Reed

PRESIDENT JUDGE OF THE [illegible] COURT

SPECIALLY PRESIDING

No. 6 March Session, 1923.

IN THE COURT OF QUARTER SESSIONS

OF CAMBRIA COUNTY, PENNSYLVANIA.

In Re Bridge where Knepper's Mill Road crosses Laurel Run near the Village of Lovett, in Croyle Township, Cambria County, Pennsylvania.

REPORT OF VIEWERS

LEWIS R. OWEN
PHILIP CAULFIELD } VIEWERS
ADAM SHUMAN

Filed 20 April 1923

APR 23 1923 CERTIFIED

OWEN & PLUMMER
INCORPORATED
ENGINEERS & CONTRACTORS
JOHNSTOWN PA.

In re Bridge across the South Fork Branch of the Little Conemaugh River, near the Village of Lovett in Croyle Township, Cambria County, Pennsylvania.	)	IN THE COURT OF QUARTER SESSIONS
	)	OF CAMBRIA COUNTY, PENNSYLVANIA.
	)	No. 3 March Sessions, 1923.

REPORT OF VIEWERS.

TO THE HONORABLE JUDGES OF THE ABOVE MENTIONED COURT:

WE, the undersigned viewers appointed by the order of the above Court to view the proposed Bridge Site, over Laurel Run, where Kneppers Mill Road crosses Laurel Run, 1400 feet North-east of the crossing of this road with the South Fork Branch of the Little Conemaugh River near the Village of Lovett, respectfully report:

That we were duly sworn or affirmed as members of the permanent board of viewers as shown by the records of the Court, that due public notice of the time and place of the meeting of the viewers was given by publication in the Johnstown Tribune and by notices posted on the site of the proposed bridge, a copy of which is attached hereto and by written notice to the parties concerned ten days prior to the time of the making the said view.

That we met on the site of the proposed bridge on the 6th day of April, A. D. 1923, at 10:30 o'clock, A. M., and proceeded with the duties of our appointment.

That we investigated the necessity of a bridge and ascertained that due to the re-location of the road a new bridge must be built.

That we made a survey of the site of the proposed bridge and prepared a sketch of the proposed bridge showing the width, span, clear height and skew of the proposed bridge, copies of the sketch are hereto attached. The plan shows a roadway width of twenty(20) feet which is the width of the pavement of the improved road at this point and a berm of five (5) feet is recommended for the right side of the road and a sidewalk of five (5) feet in width for the left side. The flow of water from the drainage area demands a span of thirty (30) feet with a clearance of six (6) feet.

The proposed bridge is set at a 65 degree skew in order to fit the channel.

That the proposed bridge is located on an improved road leading from Lovett to Portage and will serve through traffic and for such reason the cost of the Bridge should be borne by the County.

That we are of the opinion that the proposed bridge should be built as a necessity for traffic and that due to the bridge being used through traffic on an improved road the Township should be released of the cost of constructing the proposed bridge and that the bridge be designed in detail according to the sketch attached hereto and made a part of the report.

Witness our hands and seals this.....day of April, A.D. 1923.

Philip E Caulfield

Adam Swanson

Lewis R. Owen

VIEWERS.

No. 3 March Sessions, 1923.R.D.

IN THE COURT OF QUARTER SESSIONS OF CAMBRIA COUNTY, PENNSYLVANIA.

In Re Bridge across South Fork Branch of the Little Conemaugh River, near the Village of Lovett, in Croyle Township, Cambria County, Pennsylvania.

ORDER TO VIEW.

Lewis R. Owen
Philip Caulfield Viewers.
Adam Shuman

Clerk Robb. ..... 90cts.

ORDER TO VIEW

Bridge crossing South Fork Branch of the Little Conemaugh River near the Village of Lovett, in Croyle Twonship, Cambria County Pennsylvania.	IN THE COURT OF QUARTER SESSION OF THE COUNTY OF CAMBRIA PA., No. 3 - March Session, 1923..

NOTICE TO VIEW

WE, the undersigned viewers appointed by the Court of Quarter Sessions to view the bridge where the Kneppers Hill Road crosses Laurel Run, 1400 feet northeast of the crossing ofnthis road with the South Fork Branch of the Little Conemaugh River, near the Village of Lovett in the Township of Croyle Cambria County Pennsylvania will meet at the aforesaid place in Croyle Township on the 6th day of April A..D.1923 at 10.30 o'clock A.M. for the purpose of performing the duties of our appointment.

L.R.OWEN

PHIL CAULFIELD

ADAM SHULMAN

March 28, 1923.

IN THE COURT OF QUARTER SESSIONS OF CAMBRIA COUNTY, PENN'A.

No. 3 March Sessions, 1923.

In re Bridge across South Fork Brahch of Little Conemaugh River, near the Village of Lovett, in Croyle Township, Cambria County, Pennsylvania.

TO THE HONORABLE, THE JUDGES OF SAID COURT:

The petition of the undersigned, respectfully showeth:-

1.

That they are the duly elected, qualified and acting Supervisors of Croyle Township, Cambria County, Pennsylvania.

2.

That a bridge is much needed in said Township where the Knepper's Mill Road crosses Laurel Run, 1400 feet northeast of the crossing of this road with the South Fork Branch of the Little Conemaugh River, near the Village of Lovett, and that the expense of constructing the same is more than the inhabitants of said Township should bear.

Your petitioners, therefore, pray your Honors to appoint proper persons to view the premises, and to make such order on the subject as is required and directed by law in such cases, and they will ever pray.

(Signed) John F. Hice

(Signed) Chas. E. Stutzman

DECREE.

AND NOW, the 21 day of March, A. D., 1923, the within petition having been presented and read, and upon consideration thereof, Lewis R. Owen, Philip Caulfield, and Adam Shuman are appointed Viewers to view the premises mentioned therein, and to make return thereof at the next Term of the Court of Quarter Sessions of Cambria County, Pennsylvania, in accordance with the several acts of Assembly in such case made and provided.

SAMUEL LEMMON REED,
President Judge of the Orphan's Court,
Specially presiding.

Extract from the Record.

Certified this 22nd day of
March, A. D. 1923.

Frank C. Rott
Clerk Q.S.